OLD FILE NAME: 093578/A1

PREPARED BY: LMD	SANDIA NATIONAL LABORATORIES FACILITIES ENGINEERING	DETAIL NO.: AE3002
CHECKED BY: WJC		SCALE: 1½" = 1'-0"
DATE: 6-15-01 / REV:	PARAPET WALL WITH COPING CAP	ARCHITECTURAL STDROF.DGN

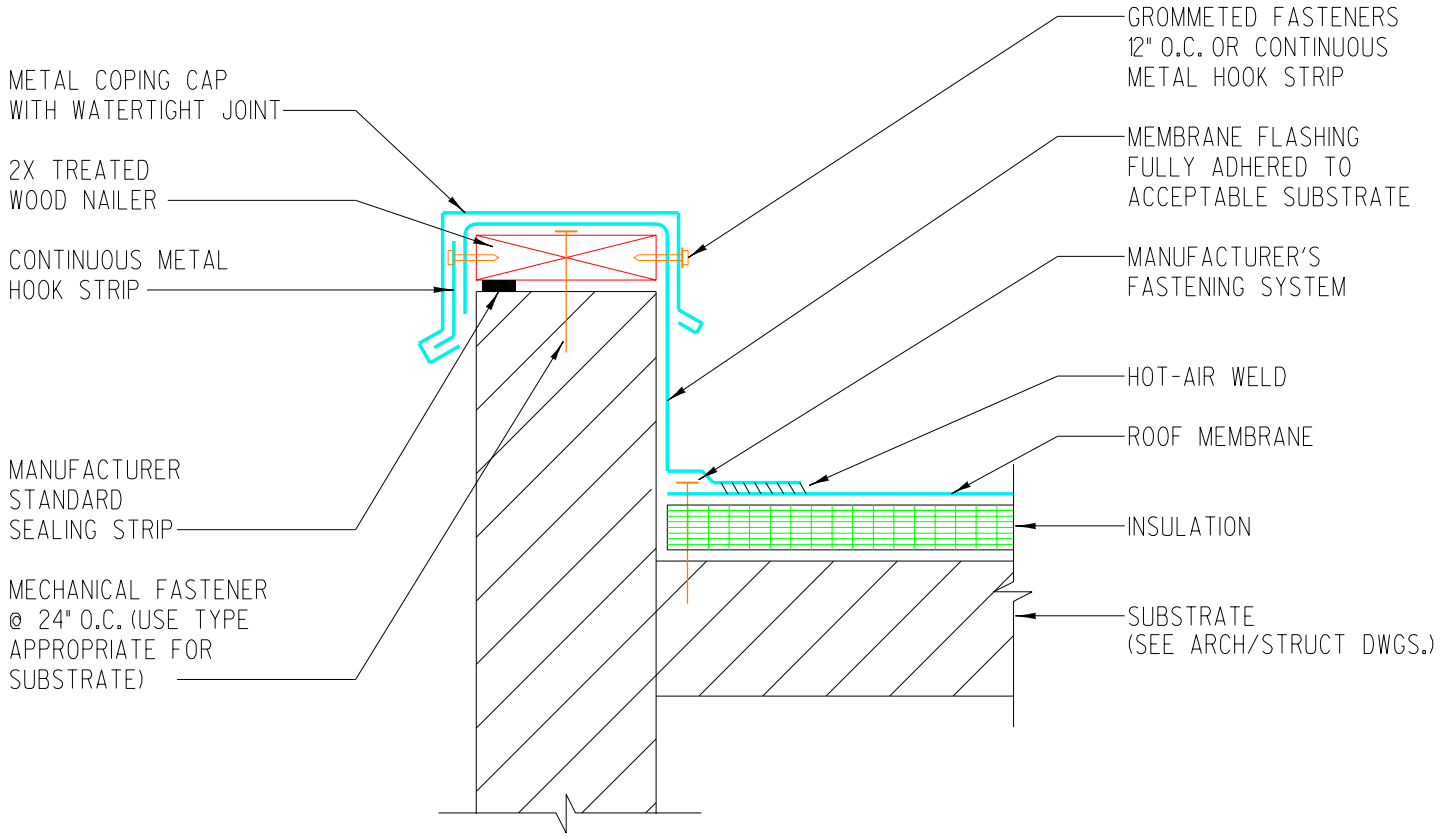

NOTES:

1. NAILERS SHALL BE SECURELY ANCHORED TO THE DECK TO RESIST A FORCE OF 300 POUNDS PER LINEAL FOOT IN ANY DIRECTION.

2. PARAPET HEIGHT SHALL BE AS SHOWN ON ARCH./STRUCT. DWGS., BUT IN NO CASE SHALL PARAPET HEIGHT BE LESS THAN 8" FROM TOP OF PARAPET TO TOP OF ROOF MEMBRANE.

"Property of Sandia National Laboratories Facilities Management and Operation Center (FMOC). No duplication or alteration allowed without the expressed permission and authorization of FMOC."