OLD FILE NAME: 099517/A2

PREPARED BY:	SANDIA NATIONAL LABORATORIES FACILITIES ENGINEERING	DETAIL NO.: AE3030
CHECKED BY:		SCALE: NONE
DATE: 6-15-01 / REV:	WOOD FRAMED CURB FOR ROOFTOP MECH. UNITS - FOR BUILT UP ROOFS	ARCHITECTURAL STANDARD

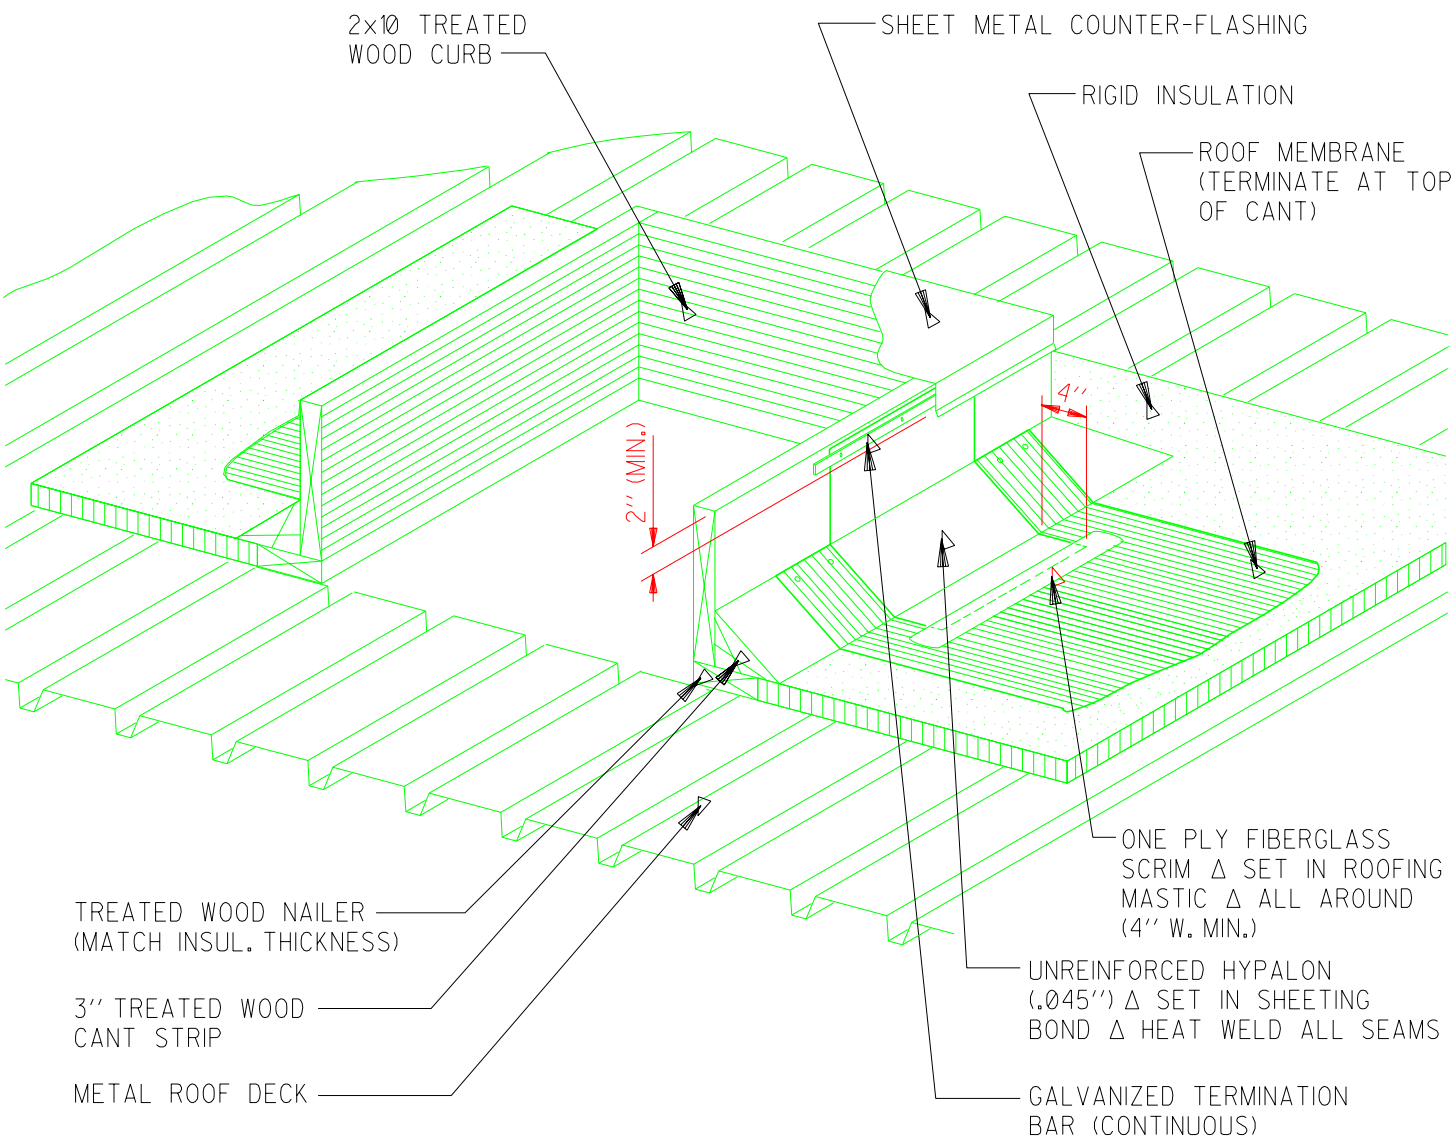

NOTES:

1. FOR EXISTING ROOFS, SCRAPE BACK ALL LOOSE ROOFING GRAVEL AND CLEAN OFF ALL DUST ON MEMBRANE WHERE NEW FLASHING WILL BE INSTALLED.

2. ROOFING MASTIC MUST BE COMPATABLE WITH EITHER COAL TAR OR ASPHALT AS APPLICABLE.

"Property of Sandia National Laboratories Facilities Management and Operation Center (FMOC). No duplication or alteration allowed without the expressed permission and authorization of FMOC."