PREPARED BY:	SANDIA NATIONAL LABORATORIES FACILITIES ENGINEERING	DETAIL NO.: 85043
CHECKED BY:		SCALE: NONE
DATE: 6-15-01 / REV: A	TYPE "A" & "B" SAFETY RING BOLT INSTALLATION	ARCHITECTURAL STDROF.DGN

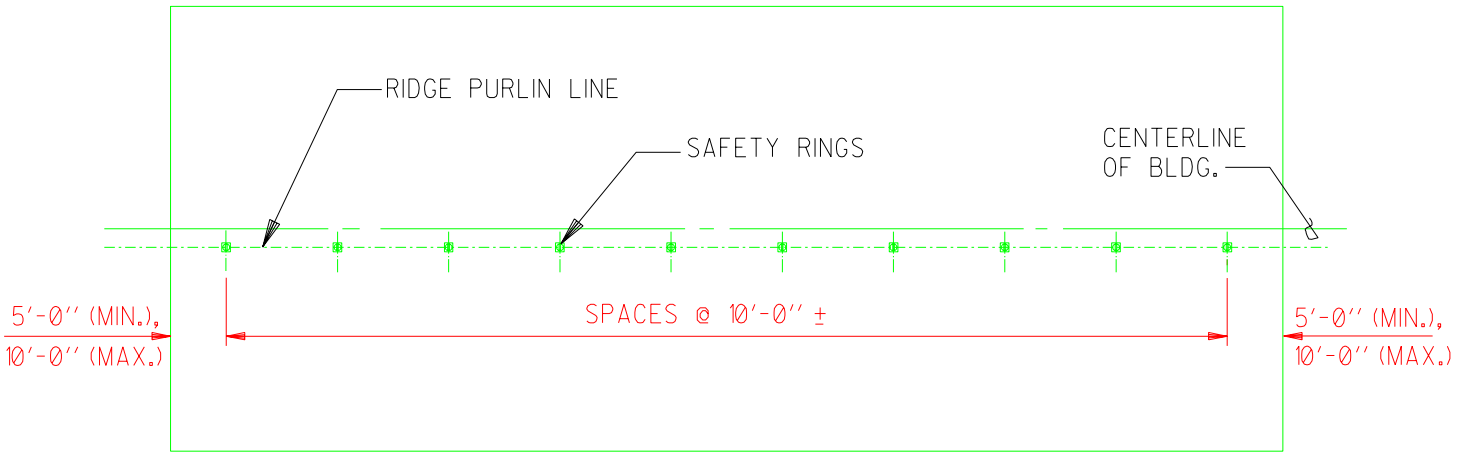

ROOF PLAN

TYPICAL METAL BUILDING

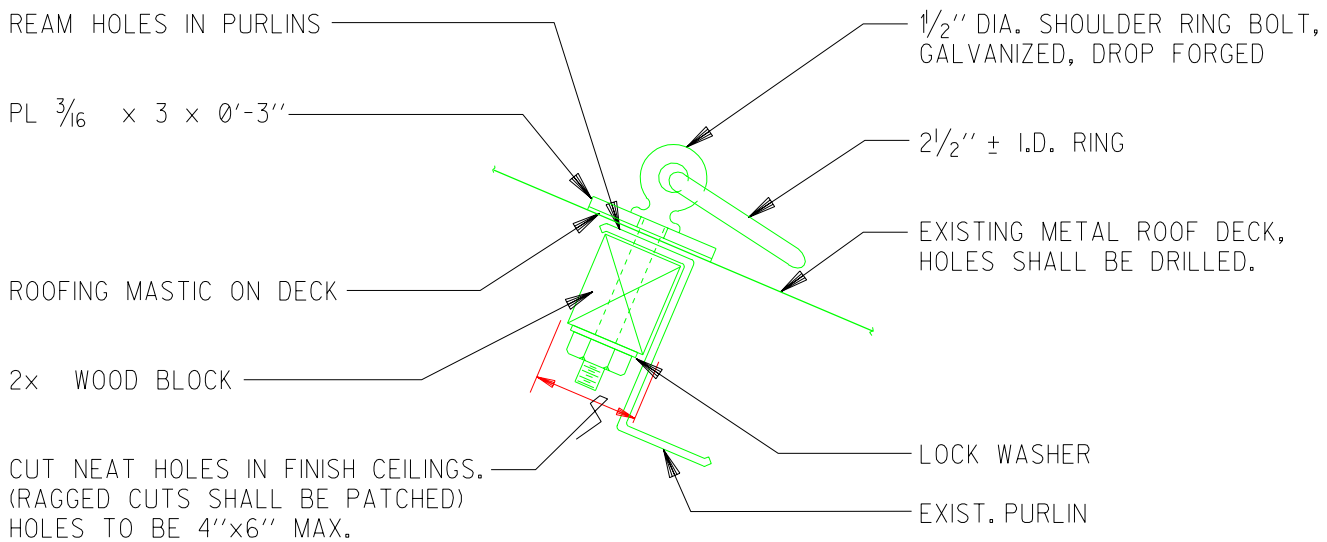

SAFETY RING DETAIL - TYPE "A"

NOTE:

TYPE "B" SAFETY RING SAME AS TYPE "A" EXCEPT PROVIDE CORRUGATED RUBBER FILLER UNDER 3"x 3" PLATE.

"Property of Sandia National Laboratories Facilities Management and Operation Center (FMOC). No duplication or alteration allowed without the expressed permission and authorization of FMOC."