HARDWARE LIST

1. LATCH SET — NO. 023611
2. STRIKE — NO. 023612
3. HINGE — NO. 023610
4. DOOR STOP WALL MOUNT — NO. 023613
5. DOOR STOP FLOOR TYPE — NO. 023614
   DOOR "T" STOP — NO. 023615

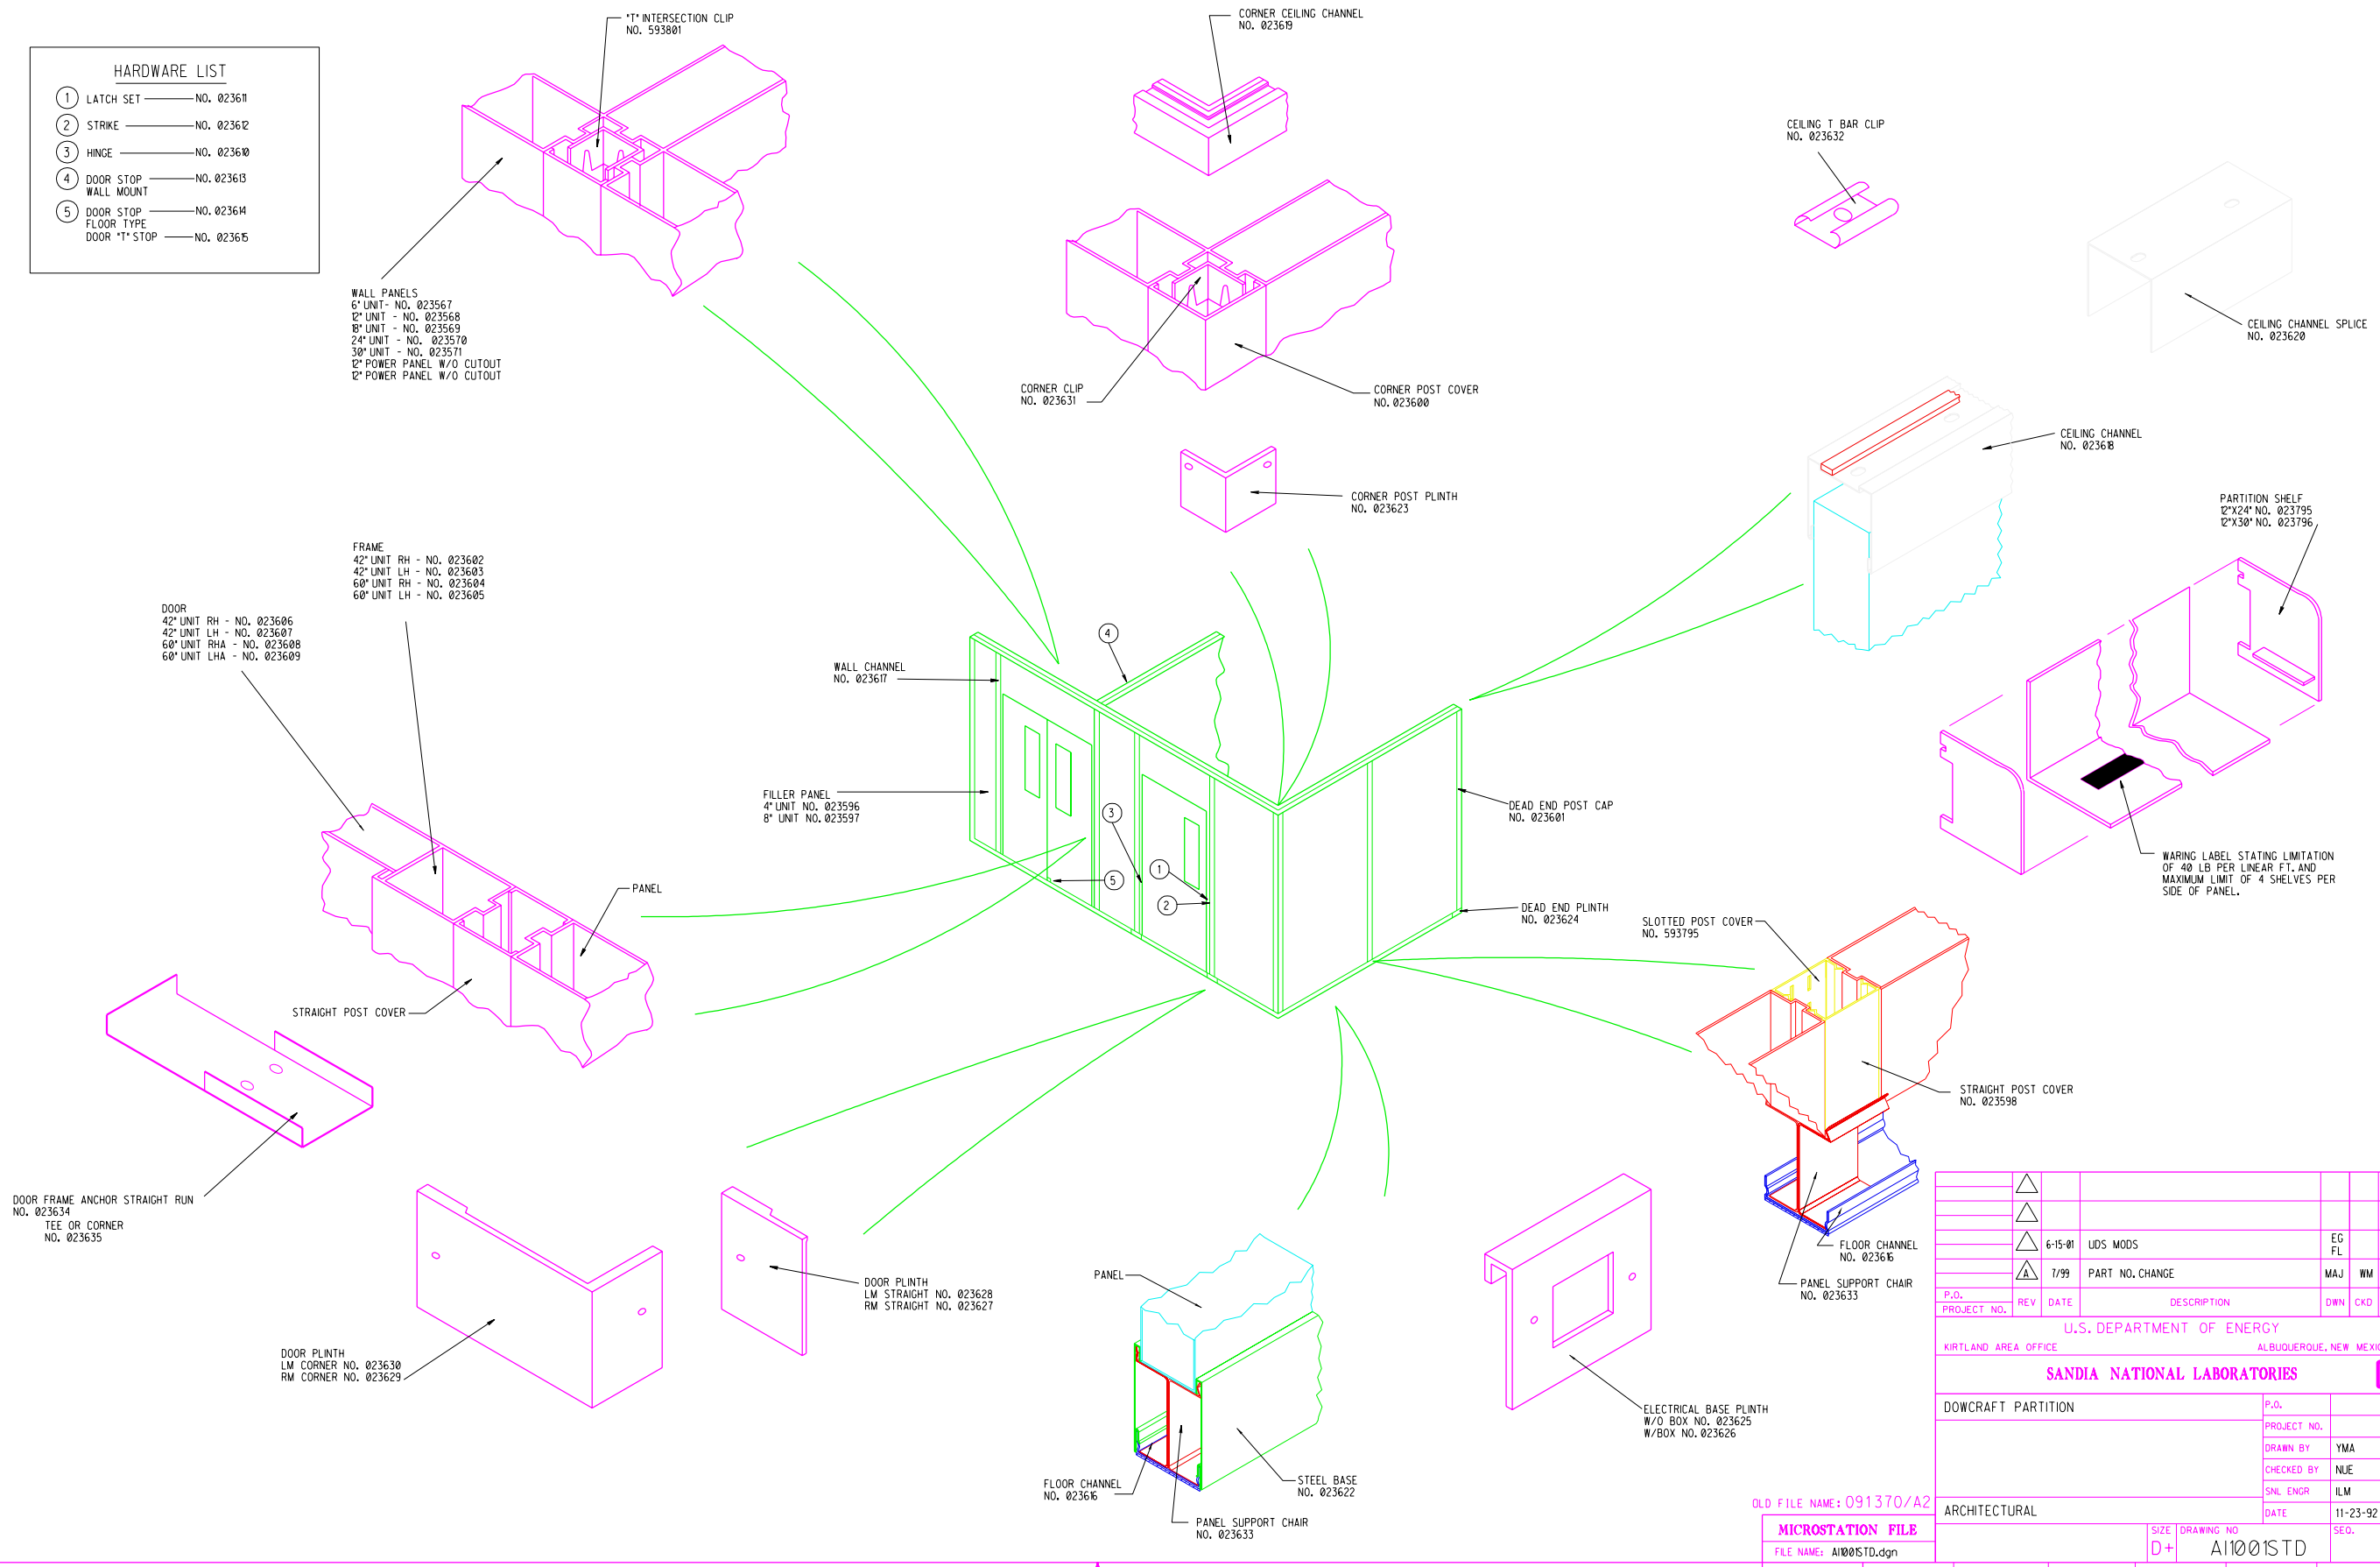

P.O. / PROJECT NO.	REV	DATE	DESCRIPTION	DWN	CKD	APP
		6-15-01	UDS MODS	EG FL		
	A	7/99	PART NO. CHANGE	MAJ	WM	

U.S. DEPARTMENT OF ENERGY

KIRTLAND AREA OFFICE — ALBUQUERQUE, NEW MEXICO

SANDIA NATIONAL LABORATORIES

DOWCRAFT PARTITION

ARCHITECTURAL

P.O.	
PROJECT NO.	
DRAWN BY	YMA
CHECKED BY	NUE
SNL ENGR	ILM
DATE	11-23-92

SIZE: D+ — DRAWING NO: A1001STD — SEQ.

OLD FILE NAME: 091370/A2

MICROSTATION FILE

FILE NAME: A1001STD.dgn

REFERENCE FILES:

"Property of Sandia National Laboratories Facilities Management and Operation Center (FMOC).
No duplication or alteration allowed without the expressed permission and authorization of FMOC."