BILL OF MATERIALS

ORIG. QUANT.	STOCK OR P.O. NO.	DESCRIPTION

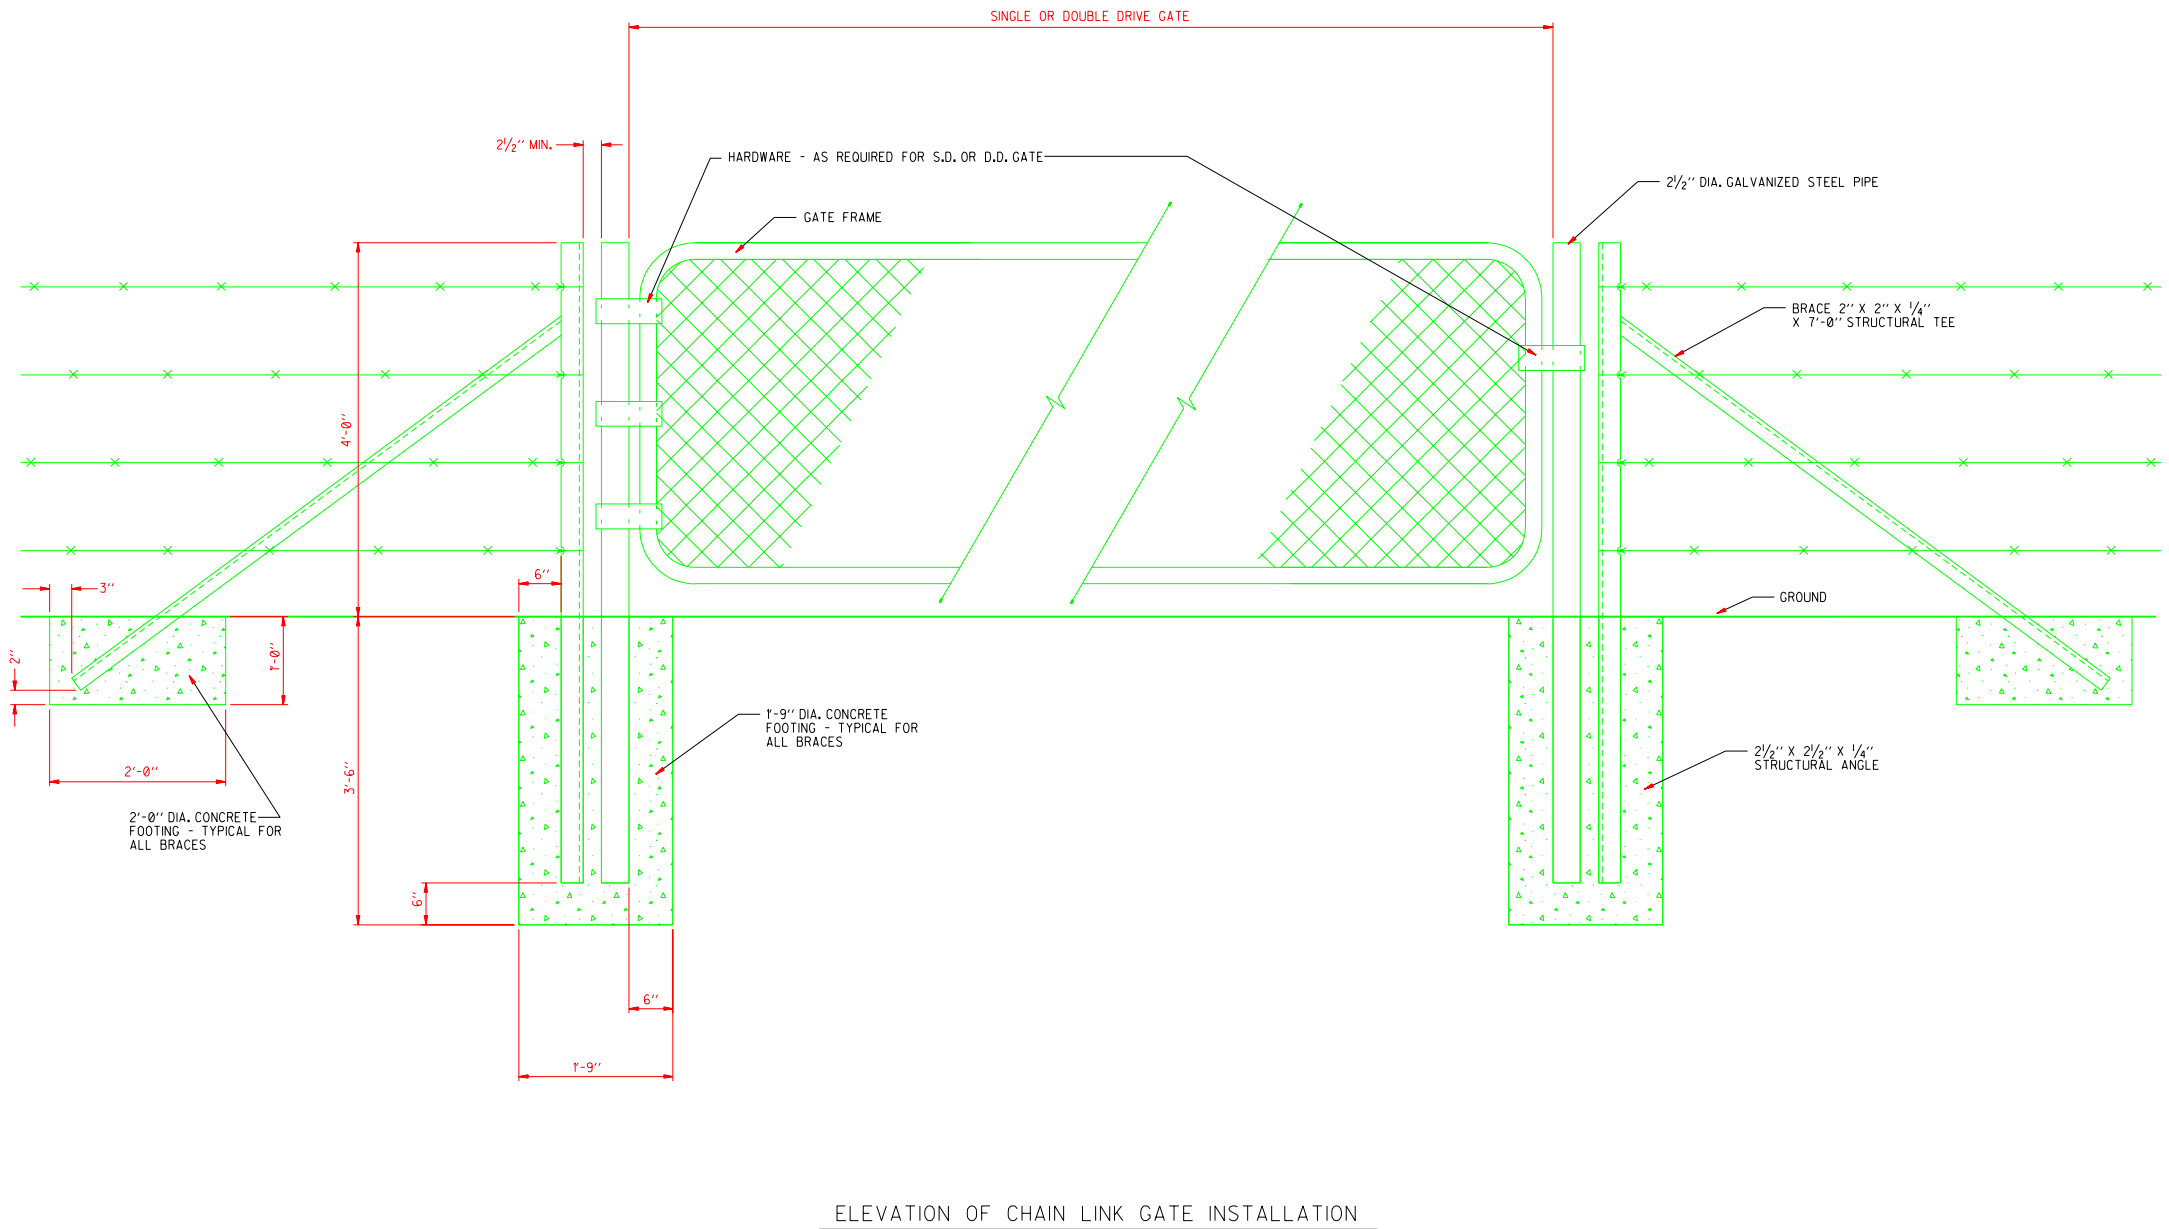

ELEVATION OF CHAIN LINK GATE INSTALLATION

NOTE: ALL DIMENSIONS AND DETAILS SHOWN ARE TYPICAL OF BARBED WIRE FENCE INSTALLATION

P.O. PROJECT NO.	REV	DATE	DESCRIPTION	DWN	CKD	APP
		6-15-01	UDS MODS	EG FL		

U.S. DEPARTMENT OF ENERGY

KIRTLAND AREA OFFICE — ALBUQUERQUE, NEW MEXICO

SANDIA NATIONAL LABORATORIES

BARRED WIRE FENCE-SINGLE DOUBLE GATE

P.O.
PROJECT NO.
DRAWN BY
CHECKED BY
SNL ENGR
DATE

CIVIL — STANDARD

SIZE D+ — DRAWING NO CJ1008STD — SEQ.

OLD FILE NAME: 101756A01

MICROSTATION FILE

FILE NAME: CJ1008STD.dgn

REFERENCE FILES:

"Property of Sandia National Laboratories Facilities Management and Operation Center (FMOC). No duplication or alteration allowed without the expressed permission and authorization of FMOC."