GENERAL NOTES

1 GENERAL NOTES ON SHEET 10551A001 APPLY.

KEYED NOTES

1. SLOPE 1/4" PER FT.
2. SIDEWALK WIDTH SHALL BE SIX FEET UNLESS DIRECTED OTHERWISE.
3. BACK OF CURB
4. 1/2" EXPANSION JOINTS AT A MAX. OF 36' O.C. AND WHERE SIDEWALK ABUTS DRIVEPADS, BUILDINGS, FENCES, WALLS OR OTHER IMMOVABLE OBJECTS.
5. TOOLED CONTRACTION JOINT, 6' O.C. MAXIMUM AND AT OBSTACLES.
6. SEE WHEELCHAIR RAMP, SHEET A1
7. DRIVEWAY WIDTH 12' UNLESS DIRECTED OTHERWISE.
8. FIXED OBJECT SUCH AS FIRE HYDRANT OR POWER POLE.
9. LEAVE 6" CLEARANCE AROUND TREE TRUNK.
10. BACK OF CURB TO BACK OF DRIVEPAD AS INDICATED ON THE PLANS. MINIMUM DISTANCE SHALL BE 7'-4".
11. BUILD WALKWAY AROUND OBSTACLES WHEN CLEARANCE BETWEEN OBSTACLE AND EDGE OF WALKWAY IS LESS THAN 2'-6".

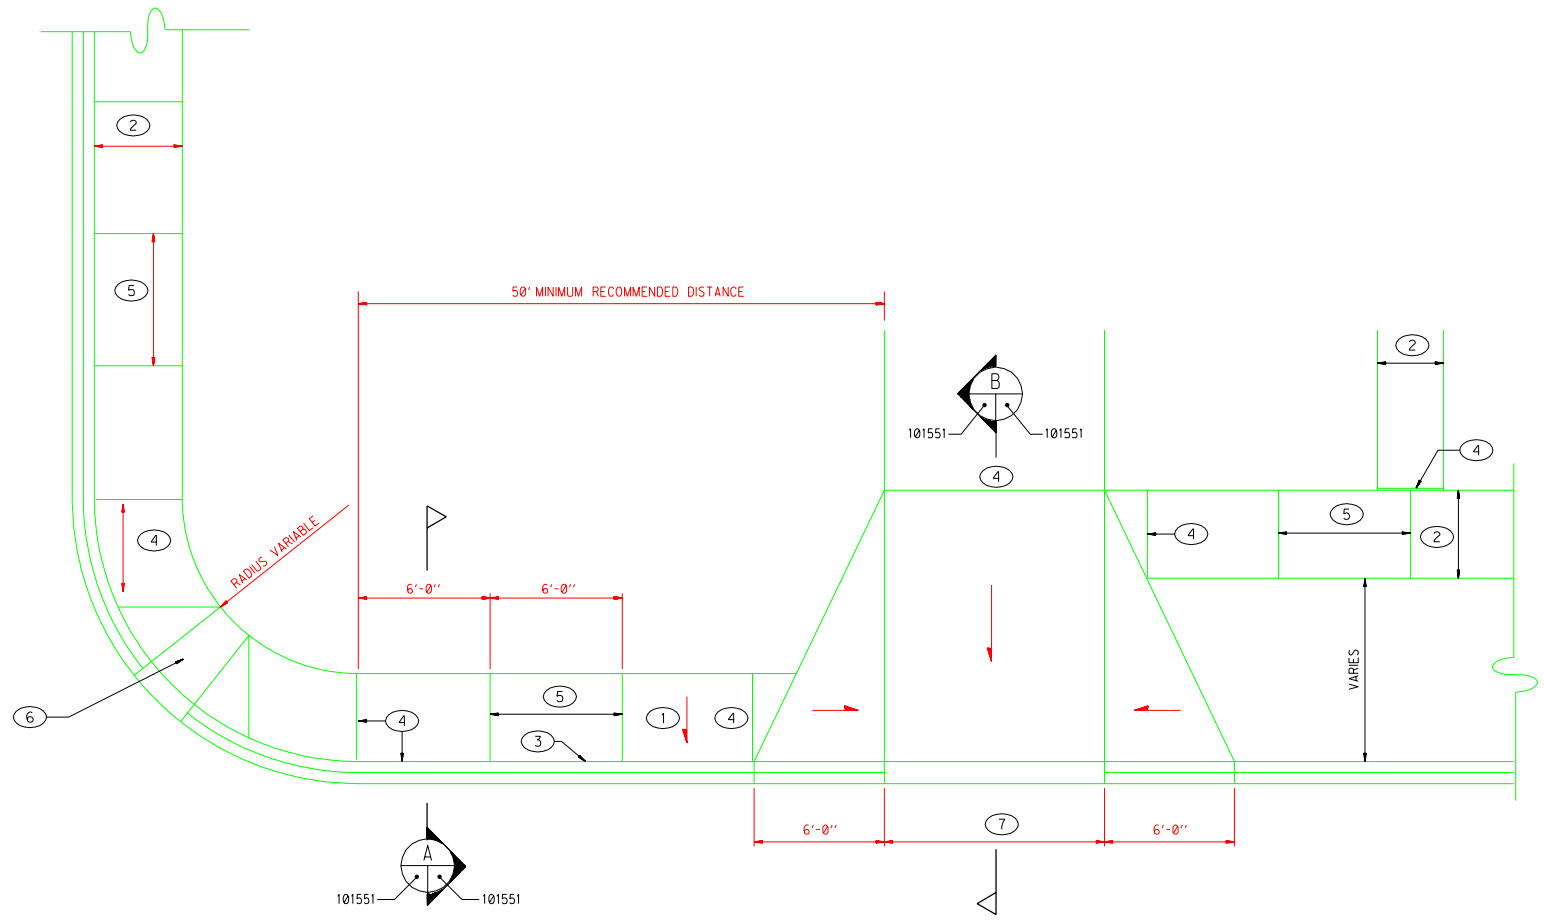

PLAN - TYPICAL LAYOUT

NOT TO SCALE

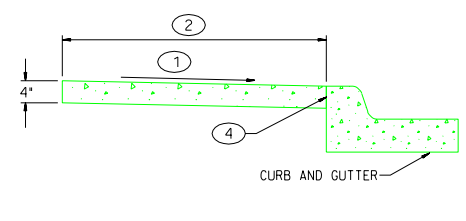

SECTION A 2 2

NOT TO SCALE

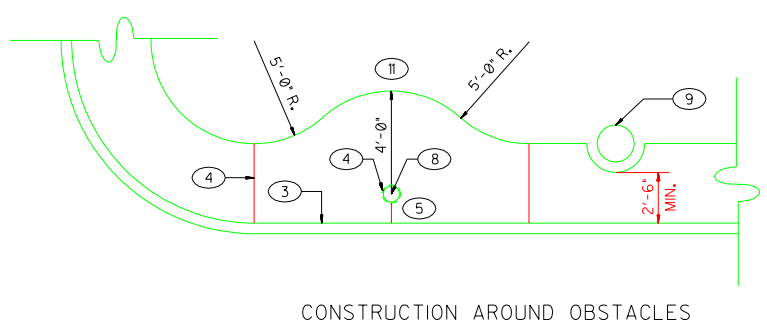

CONSTRUCTION AROUND OBSTACLES

NO SCALE

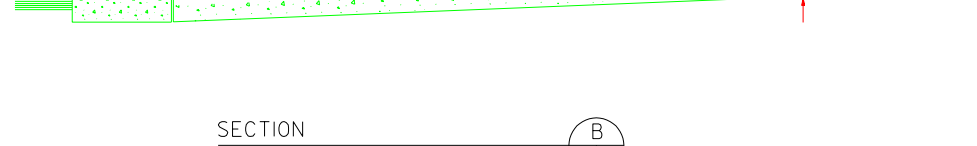

SECTION B 2 2

NOT TO SCALE

P.O. PROJECT NO.	REV	DATE	DESCRIPTION	DWN	CKD	APP
	A	6-15-01	UDS MODS	EG FL		
		10/91	REV. PER E.S.&H.			

U.S. DEPARTMENT OF ENERGY

KIRTLAND AREA OFFICE — ALBUQUERQUE, NEW MEXICO

SANDIA NATIONAL LABORATORIES

STANDARD SIDEWALK LAYOUT	P.O.	
	PROJECT NO.	7881-90-3
	DRAWN BY	McCARSON
	CHECKED BY	BURTON
	SNL ENGR	
CIVIL PAVING — STANDARD	DATE	4-1-91
	SIZE D+ — DRAWING NO CP1008STD	SEQ.

OLD FILE NAME: 101551A02

MICROSTATION FILE

FILE NAME: CP1008STD

REFERENCE FILES:

"Property of Sandia National Laboratories Facilities Management and Operation Center (FMOC). No duplication or alteration allowed without the expressed permission and authorization of FMOC."