OLD FILE NAME: 15H 14.DGN

PREPARED BY:	SANDIA NATIONAL LABORATORIES FACILITIES ENGINEERING	DETAIL NO.: PL5004
CHECKED BY:		SCALE: NONE
DATE: 6-15-01 / REV: B	SAFETY SHOWER INSTALLATION	PLUMBING STANDARD

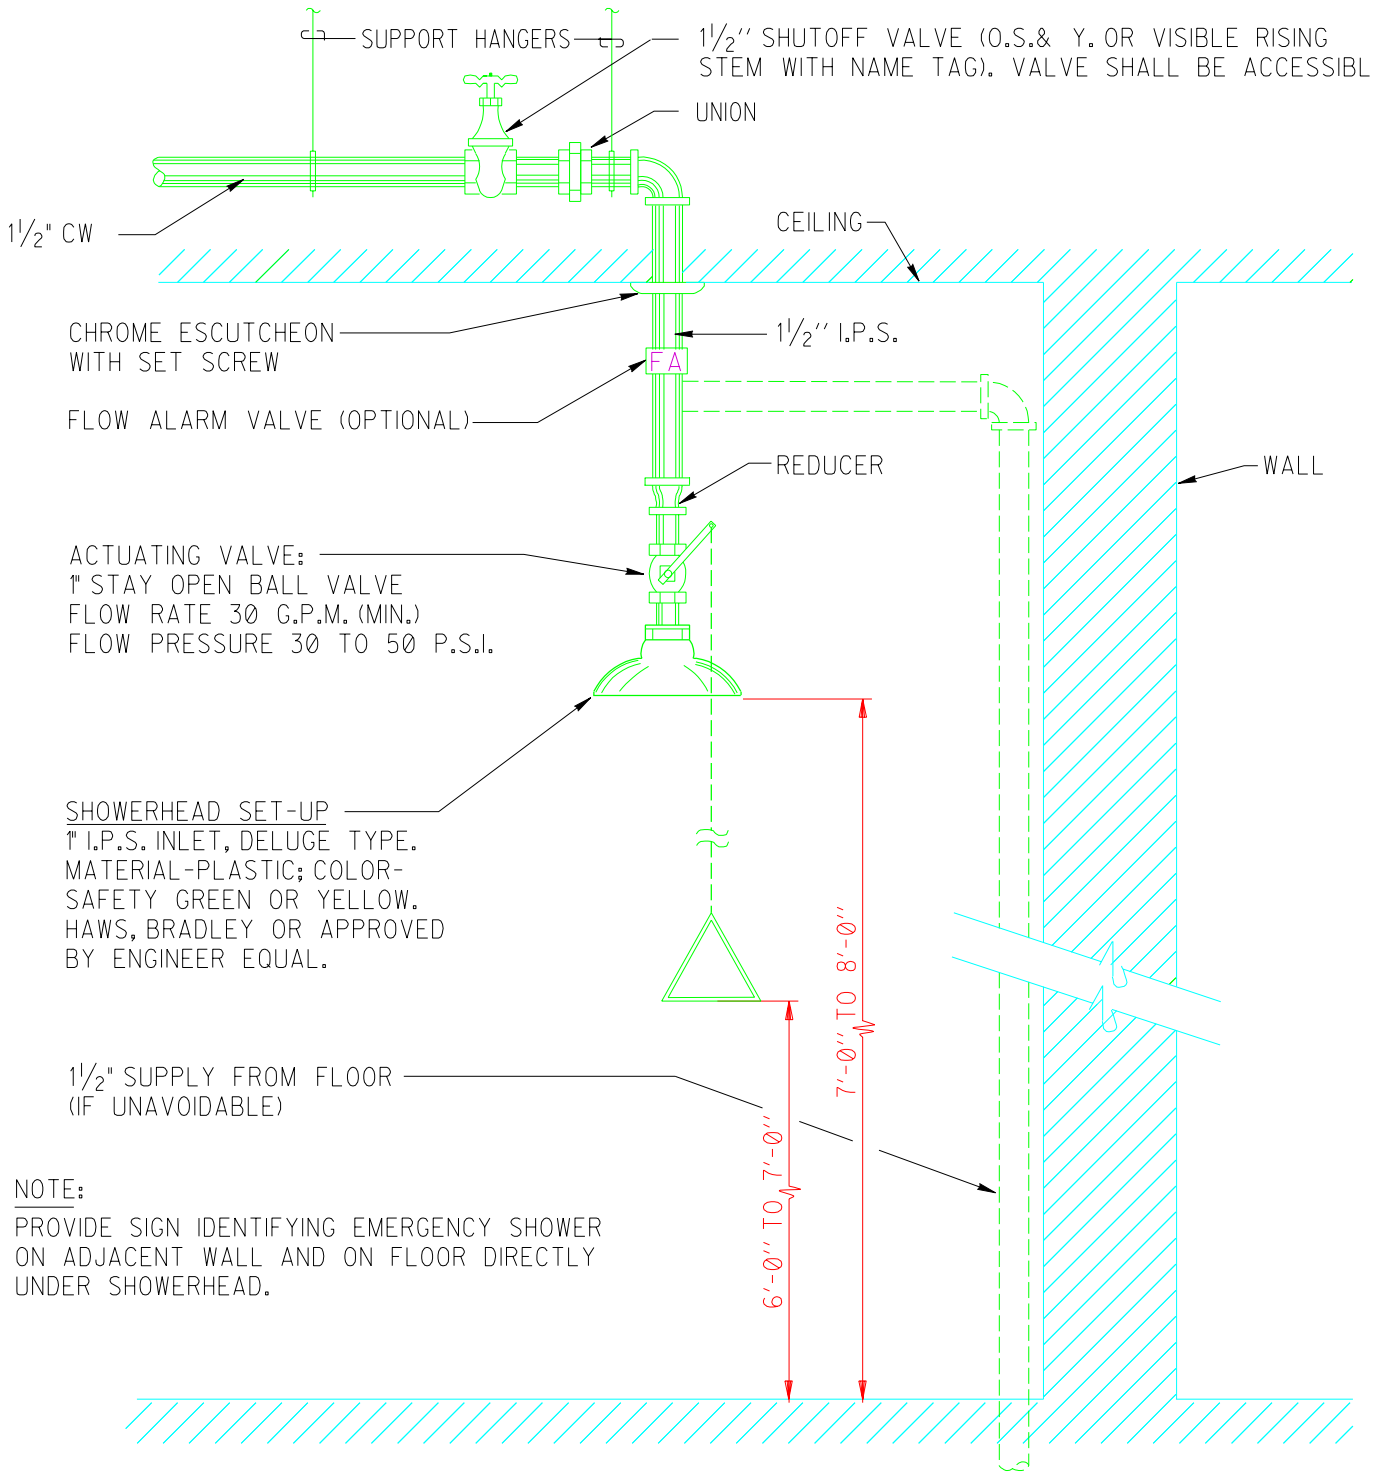

NOTE:

PROVIDE SIGN IDENTIFYING EMERGENCY SHOWER ON ADJACENT WALL AND ON FLOOR DIRECTLY UNDER SHOWERHEAD.

"Property of Sandia National Laboratories Facilities Management and Operation Center (FMOC). No duplication or alteration allowed without the expressed permission and authorization of FMOC."