GENERAL NOTES

1. SHOP PAINT WITH BRIGHT YELLOW INDUSTRIAL ENAMEL & PRIMER
2. ROUND ALL SHARP CORNERS.
3. ALL WELDED CONSTRUCTION
4. ALL WELDING TO BE DONE ACCORDING TO AWS SPECIFICATIONS.
5. ALL ALUMINUM ALLOY 6061COND T6.

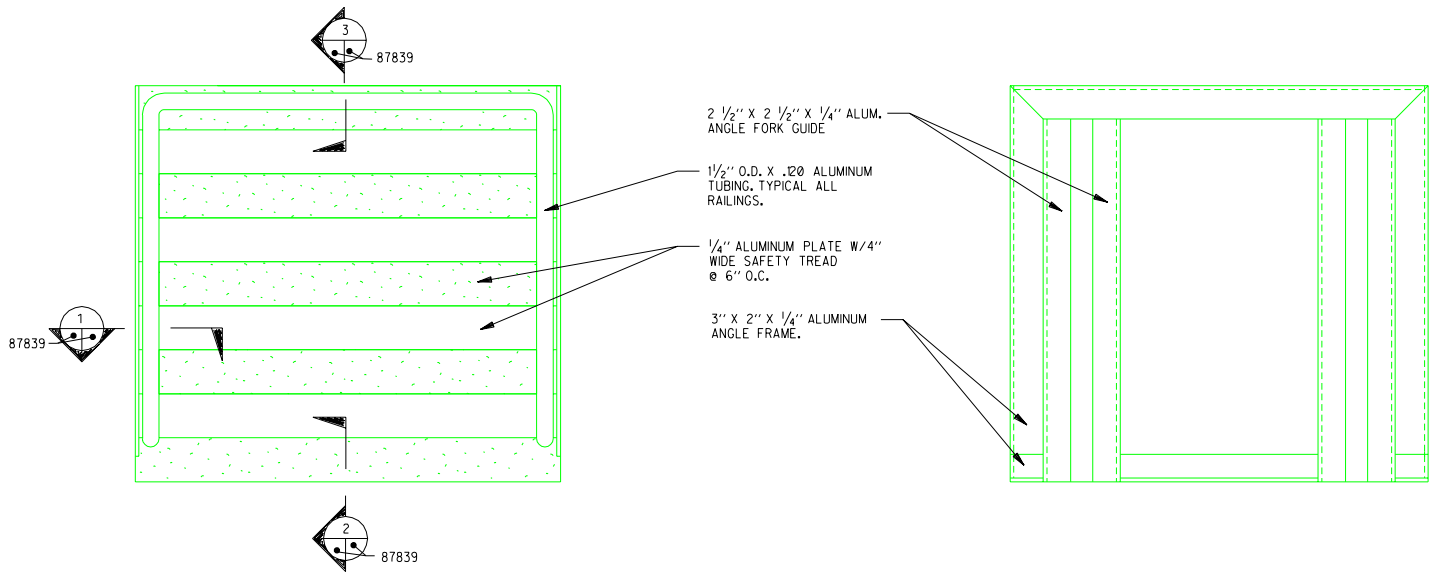

PLATFORM PLAN
SCALE: NONE

~~BOTTOM VIEW~~
SCALE: NONE

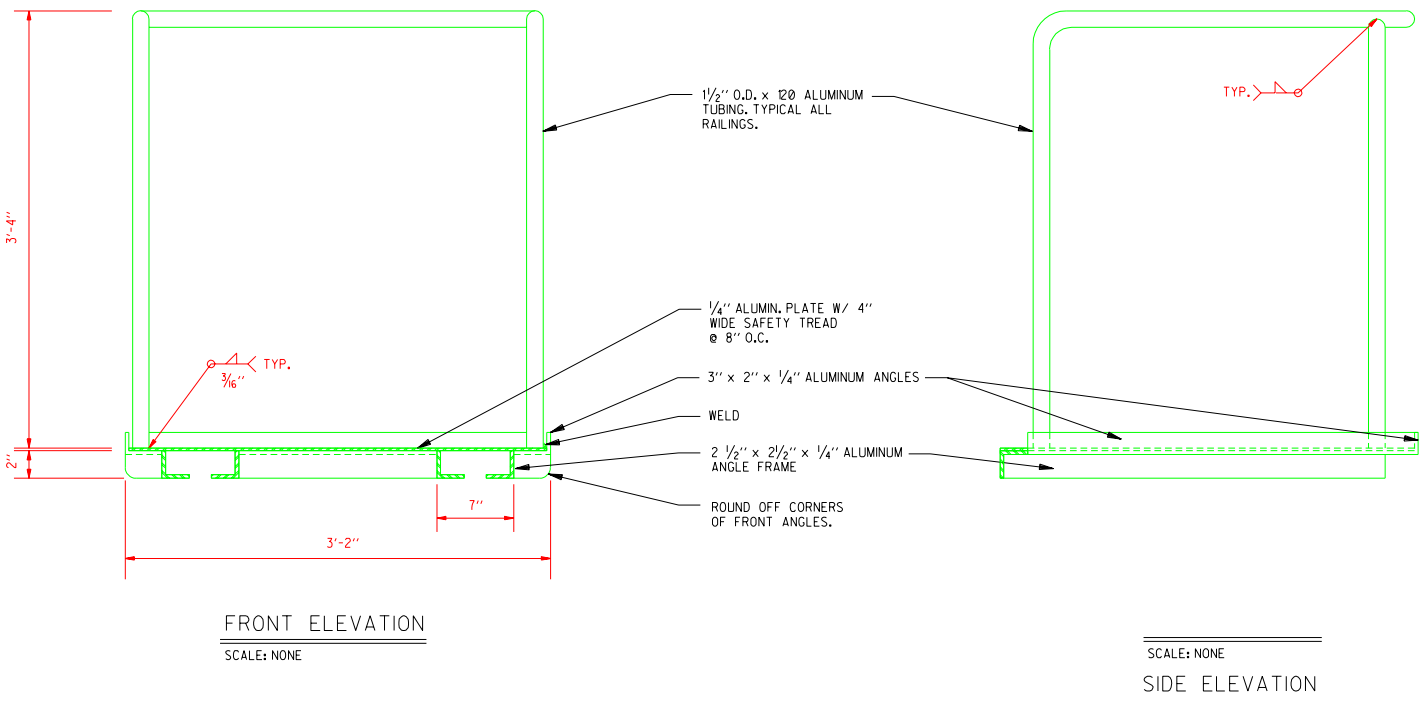

FRONT ELEVATION
SCALE: NONE

SCALE: NONE
SIDE ELEVATION

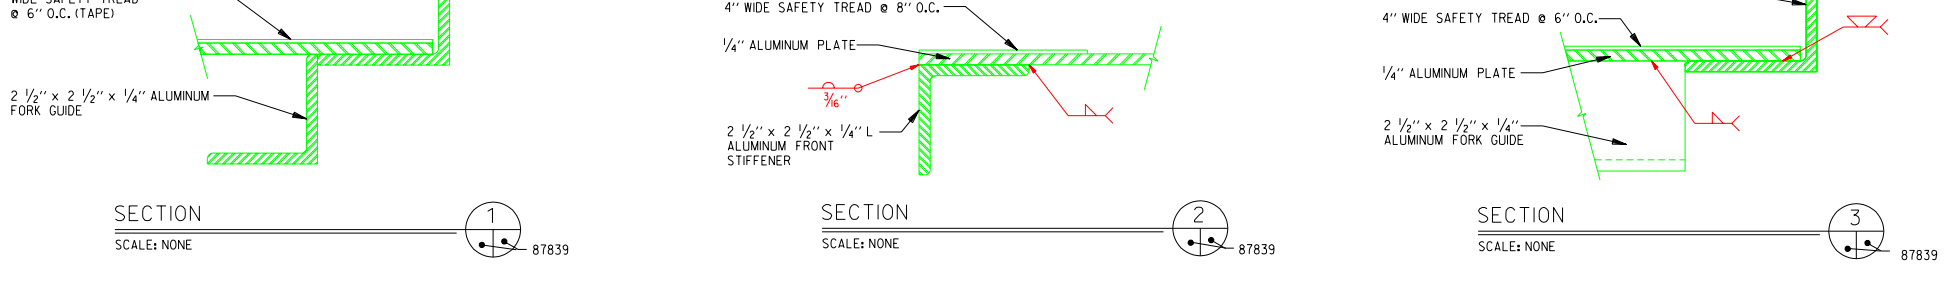

SECTION 1 87839
SCALE: NONE

SECTION 2 87839
SCALE: NONE

SECTION 3 87839
SCALE: NONE

P.O. OR W.O. / PROJECT NO.	REV	DATE	DESCRIPTION	DWN	CKD	APP
		6-15-01	UDS MODS	EG	FL	

U.S. DEPARTMENT OF ENERGY
KIRTLAND AREA OFFICE — ALBUQUERQUE, NEW MEXICO

SANDIA NATIONAL LABORATORIES
ALBUQUERQUE, NEW MEXICO; LIVERMORE, CALIFORNIA; TONOPAH, NEVADA

FORK LIFT PLANS, ELEVATION AND DETAILS

P.O. OR W.O.
PROJECT NO.
DRAWN BY
CHECKED BY
APPROVED BY
DATE 7/1/87
SEQ.

OLD FILE NAME: 087839/A01

CAD DRAWING
COMPUTER SYSTEMS DEPT. 7901

FILE NAME: SF1002STD.dgn
REFERENCE FILES:

STRUCTURAL FRAMING — STANDARD
SIZE D+ — DRAWING NO./SHEET SF1002STD

"Property of Sandia National Laboratories Facilities Management and Operation Center (FMOC). No duplication or alteration allowed without the expressed permission and authorization of FMOC."