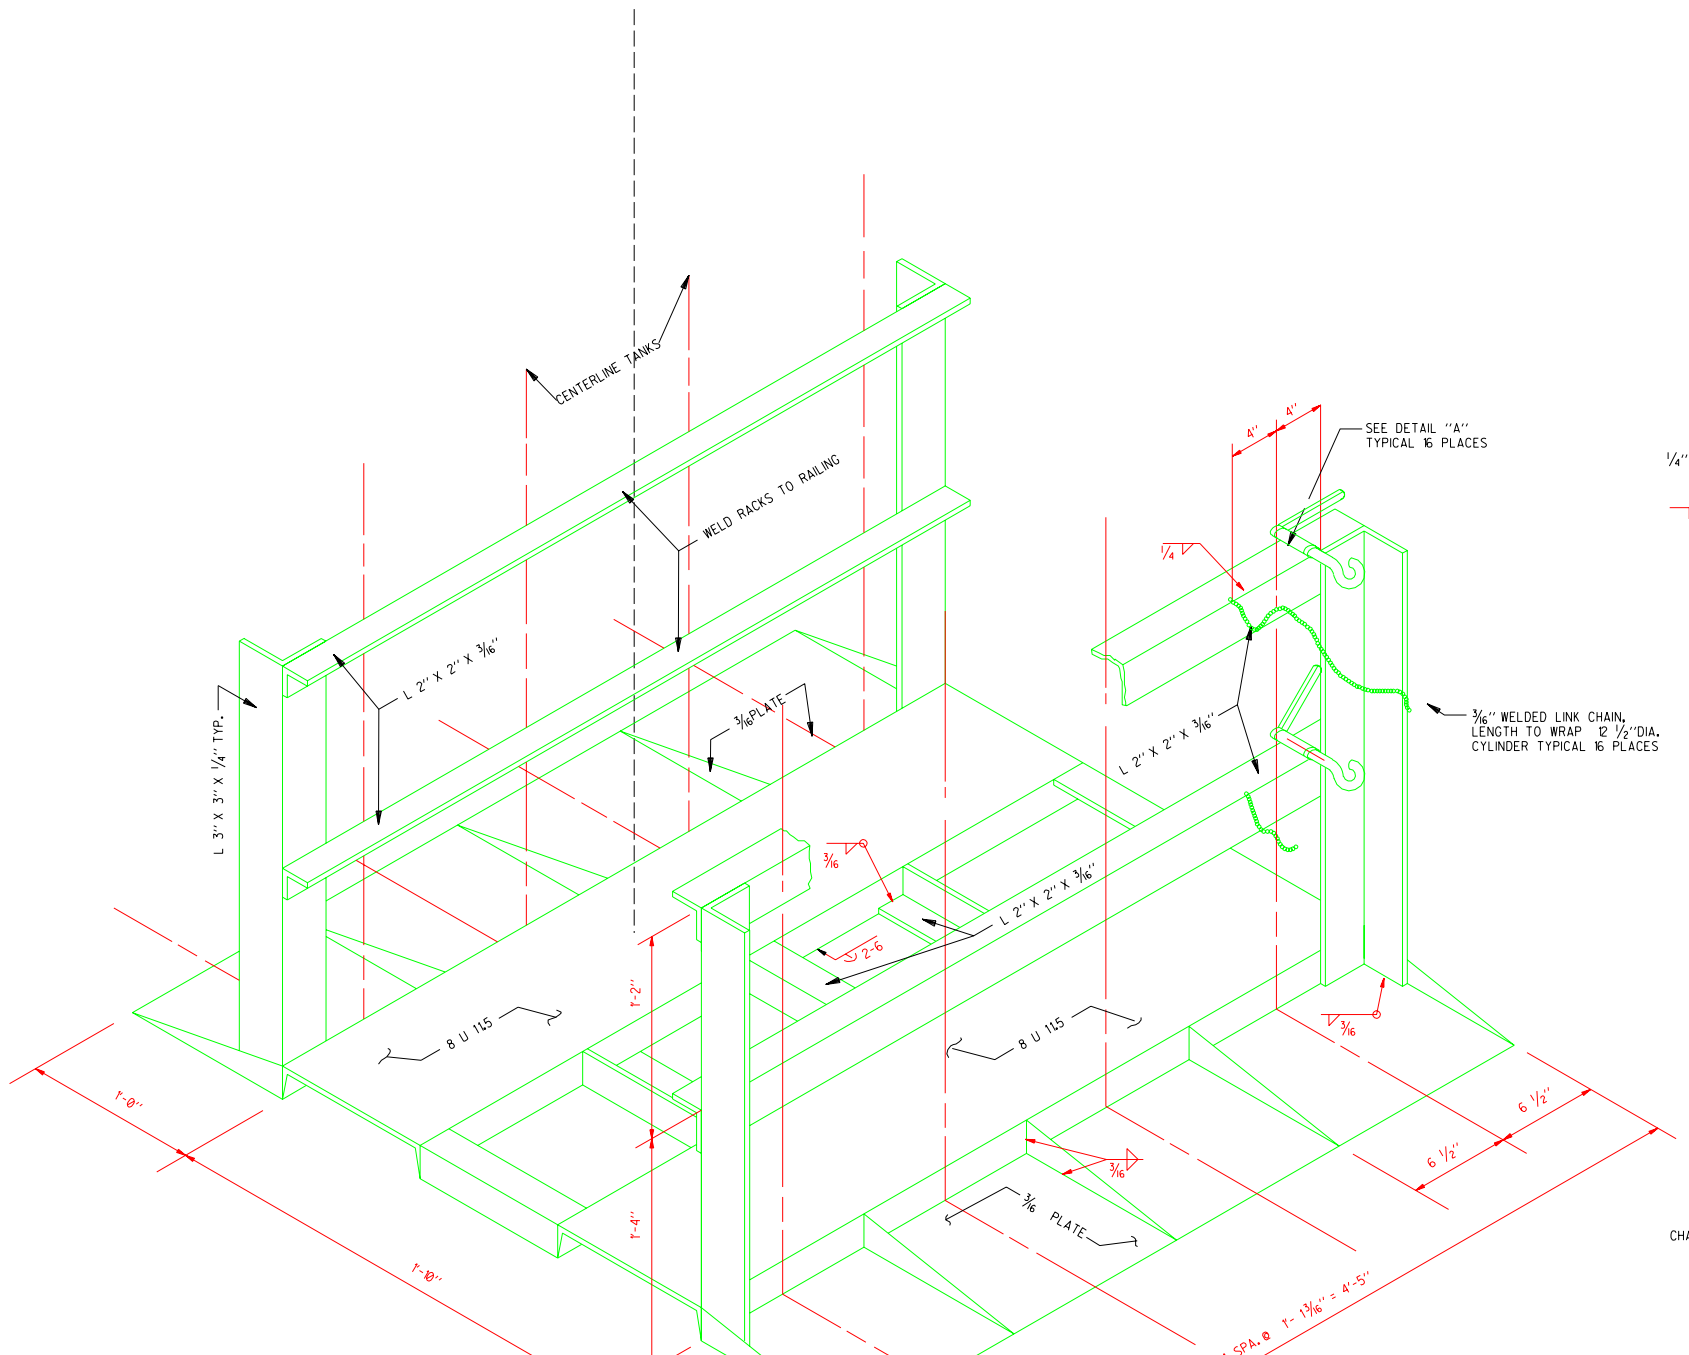

ISOMETRIC VIEW

N.T.S.

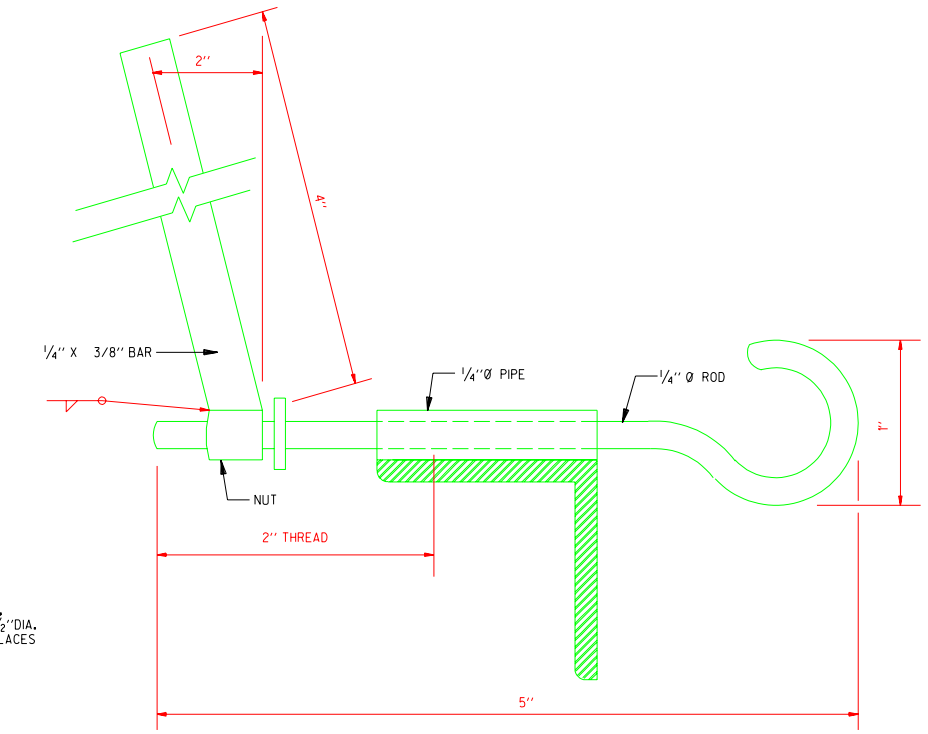

DETAIL "A"

N.T.S.

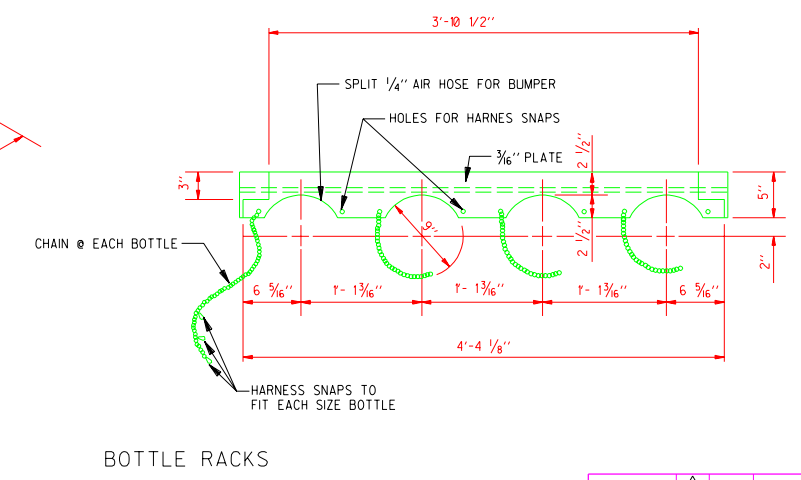

BOTTLE RACKS

(4 REQ'D)

NOTES:

1. SHOP PAINT WITH RED LEAD OR EQUAL AND 2 COATS BRIGHT YELLOW INDUSTRIAL ENAMEL.
2. ALL WELDS CONTINUOUS ALL AROUND EXCEPT AS NOTED.
3. ROUND ALL EDGES.

P.O. OR W.O. / PROJECT NO.	REV	DATE	DESCRIPTION	DWN	CKD	APP
		6-15-01	UDS MODS	EG	FL	

U.S. DEPARTMENT OF ENERGY
KIRTLAND AREA OFFICE — ALBUQUERQUE, NEW MEXICO

SANDIA NATIONAL LABORATORIES
ALBUQUERQUE, NEW MEXICO; LIVERMORE, CALIFORNIA; TONOPAH, NEVADA

BOTTLED GAS FORK LIFT PALLET

P.O. OR W.O.
PROJECT NO.
DRAWN BY
CHECKED BY
APPROVED BY
DATE 7/7/00

STRUCTURAL FRAMING — STANDARD

SIZE D+ — DRAWING NO./SHEET SF5002STD — SEQ.

OLD FILE NAME: 077250/A01

CAD DRAWING
COMPUTER SYSTEMS DEPT. 7901

FILE NAME: SF5002STD.dgn

REFERENCE FILES:

Property of Sandia National Laboratories Facilities Management and Operation Center (FMOC).
No duplication or alteration allowed without the expressed permission and authorization of FMOC.