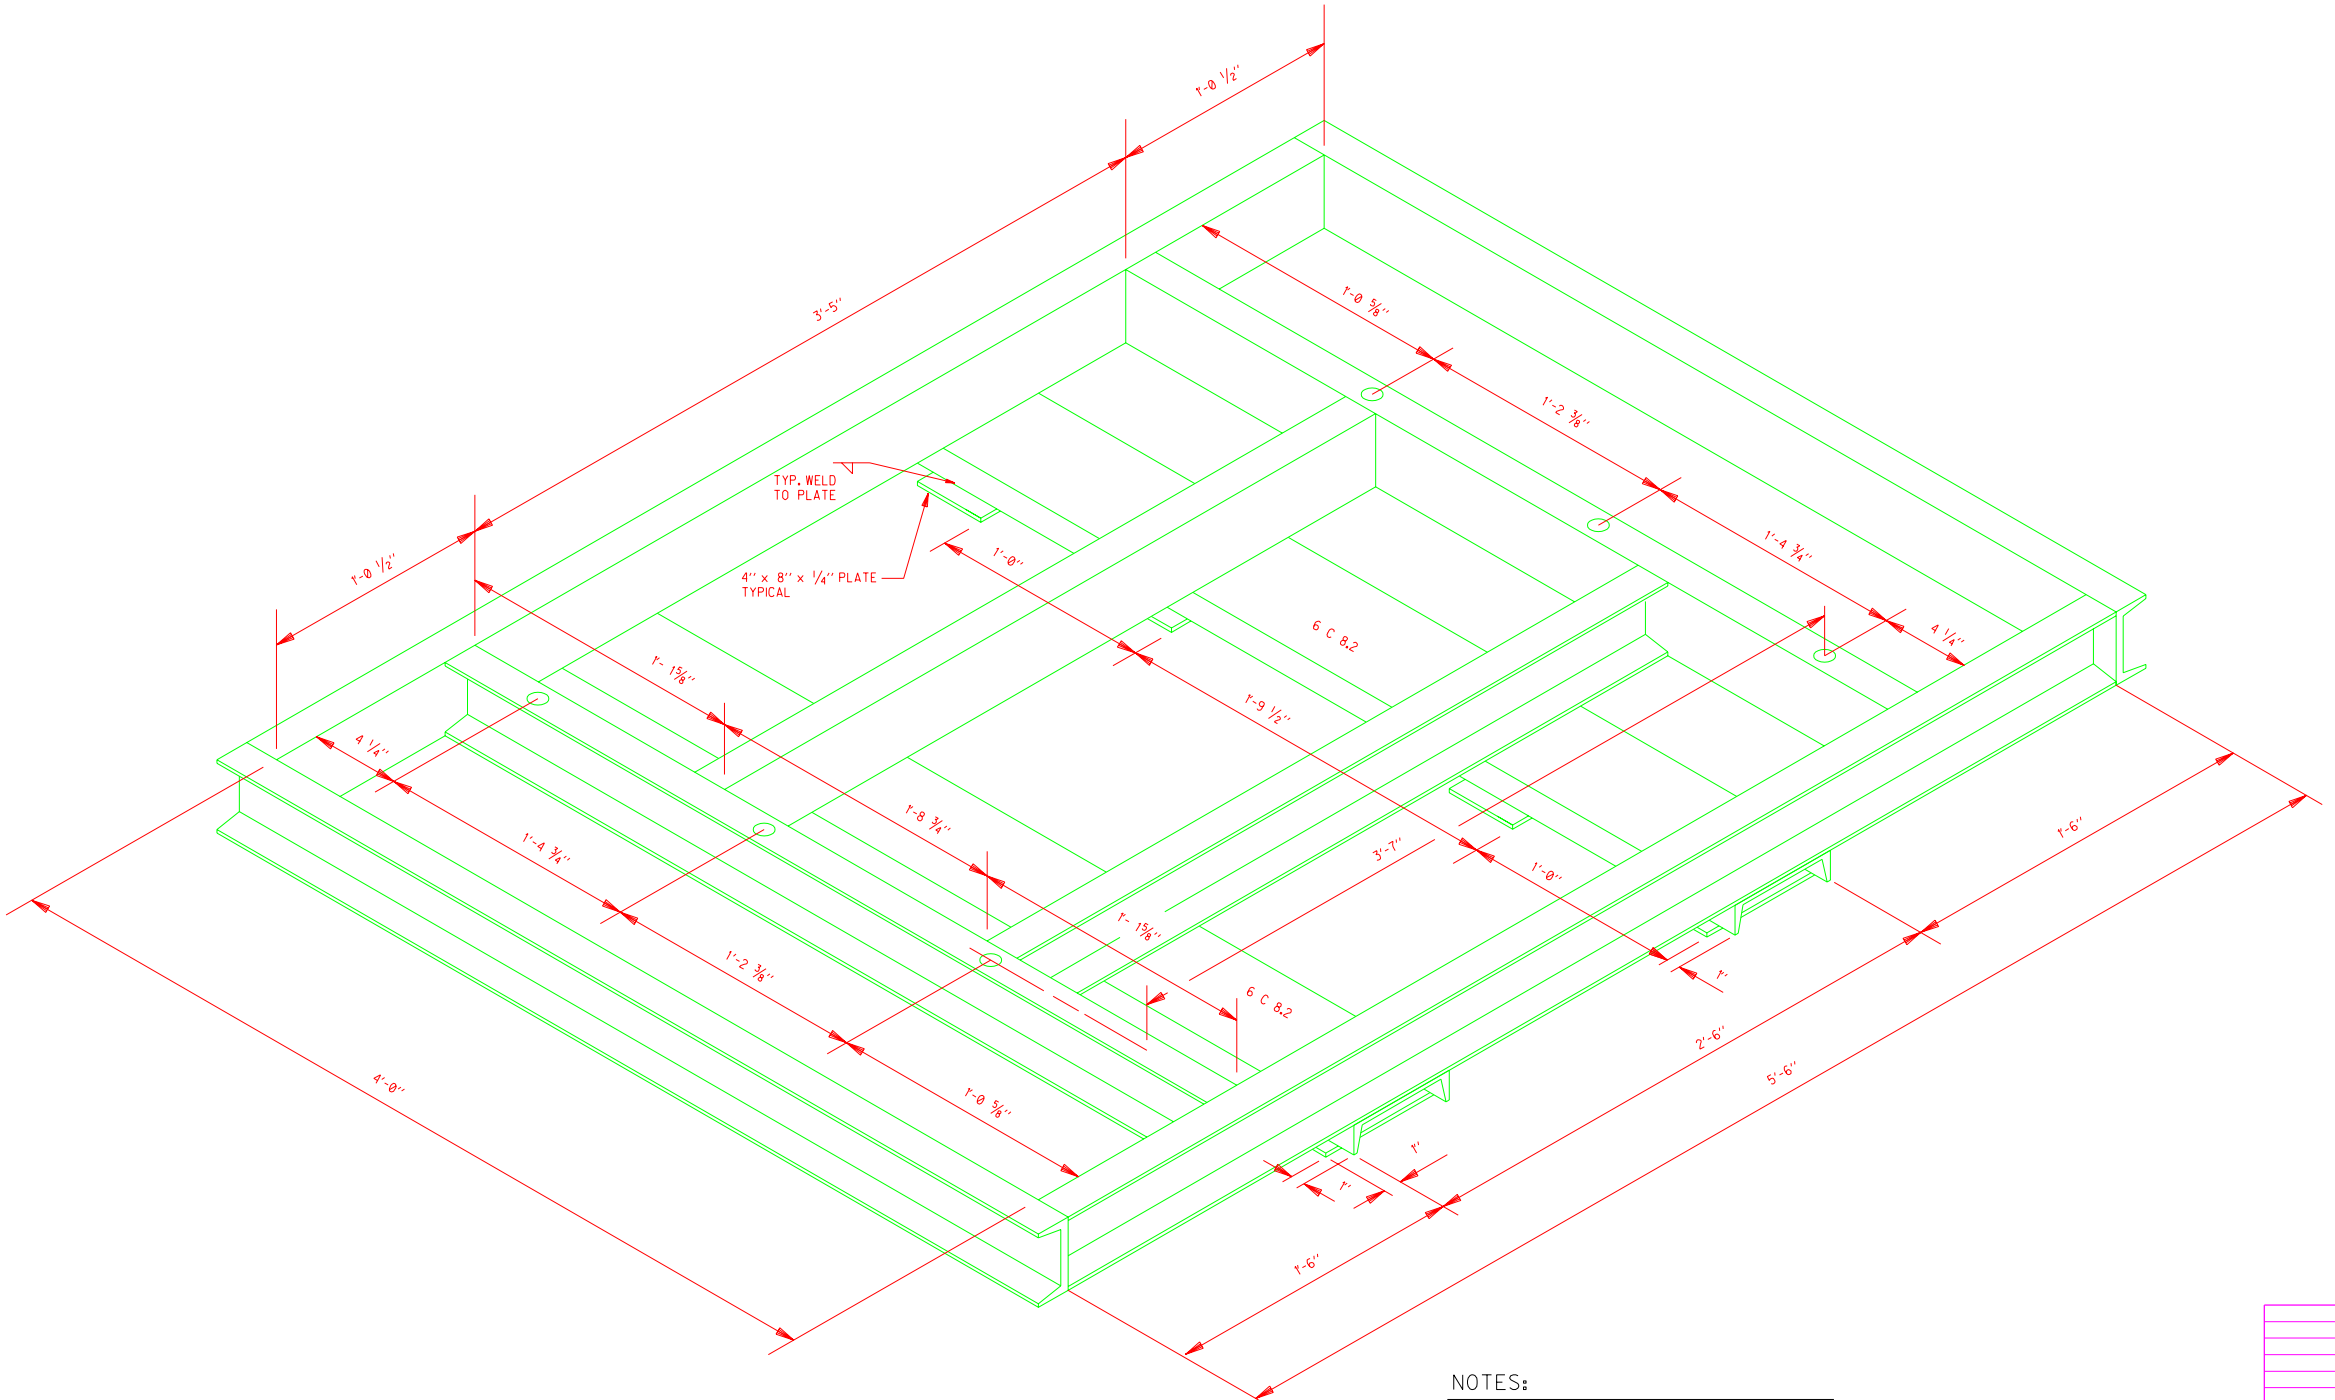

ISOMETRIC VIEW

N.T.S.

NOTES:

1. SHOP PAINT WITH RED LEAD OR EQUAL AND TWO COATS BRIGHT YELLOW INDUSTRIAL ENAMEL "SINCLAIR" SINTEC NO. 613 OR EQUAL.
2. ALL WELDS CONTINOUS ALL AROUND EXCEPT AS NOTED. ALL WELDS 3/16" FILLET.
3. ALL CHANNEL SECTIONS 4 C 5.4 EXCEPT AS NOTED.
4. ALL BOLTS 1/2" Ø AND ON STD. GAGE LINES.
5. ROUND ALL EDGES.

REV	DATE	DESCRIPTION	DWN	CKD	APP
△					
△					
△					
△	6/15/01	UDS MODS	EG	FL	

P.O. OR W.O.
PROJECT NO.

U.S. DEPARTMENT OF ENERGY

KIRTLAND AREA OFFICE — ALBUQUERQUE, NEW MEXICO

SANDIA NATIONAL LABORATORIES

ALBUQUERQUE, NEW MEXICO; LIVERMORE, CALIFORNIA; TONOPAH, NEVADA

FORK LIFT PALLET

P.O. OR W.O.
PROJECT NO.
DRAWN BY
CHECKED BY
APPROVED BY

OLD FILE NAME: 086605/A01

CAD DRAWING
COMPUTER SYSTEMS DEPT. 7901

STRUCTURAL FRAMING — STANDARD

DATE: 1/28/65

SIZE: D+ — DRAWING NO./SHEET: SF5004STD — SEQ.

FILE NAME: SF5004STD.dgn

REFERENCE FILES: BORDER3.dgn

"Property of Sandia National Laboratories Facilities Management and Operation Center (FMOC). No duplication or alteration allowed without the expressed permission and authorization of FMOC."