PREPARED BY: E. L. GORE	SANDIA NATIONAL LABORATORIES FACILITIES ENGINEERING	DRAWING NUMBER: WG5003STD
CHECKED BY: D. CAMPBELL		SCALE: NONE
DATE: 1/15/03 REV:	TEST BOX DETAIL	CIVIL WORKS STANDARD

DRAWING SYMBOL T

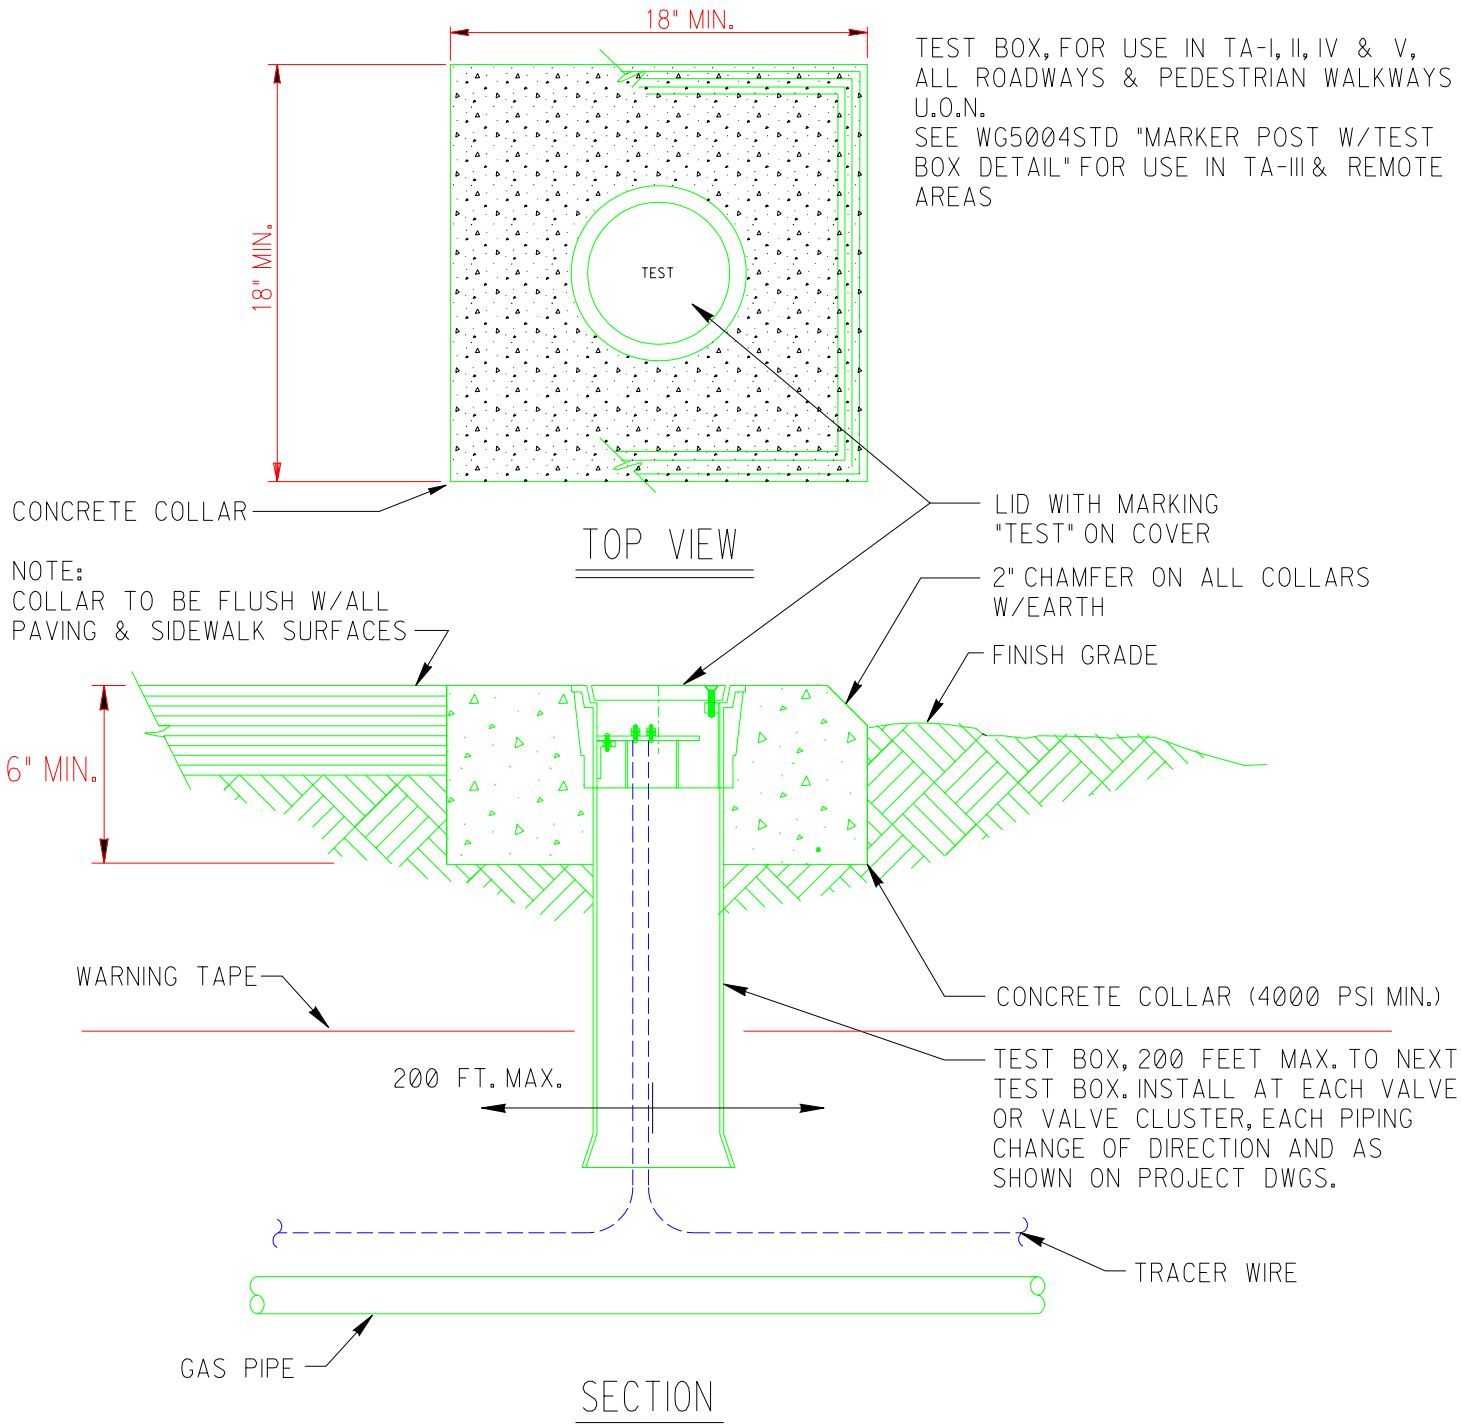

TEST BOX, FOR USE IN TA-I, II, IV & V, ALL ROADWAYS & PEDESTRIAN WALKWAYS U.O.N.
SEE WG5004STD "MARKER POST W/TEST BOX DETAIL" FOR USE IN TA-III & REMOTE AREAS

"Property of Sandia National Laboratories Facilities Management and Operation Center (FMOC). No duplication or alteration allowed without the expressed permission and authorization of FMOC."