PREPARED BY: E. L. GORE	SANDIA NATIONAL LABORATORIES FACILITIES ENGINEERING	DRAWING NUMBER: WG5007STD
CHECKED BY: D. CAMPBELL		SCALE: NONE
DATE: 1/15/03 REV:	GAS METER DETAIL	CIVIL WORKS STANDARD

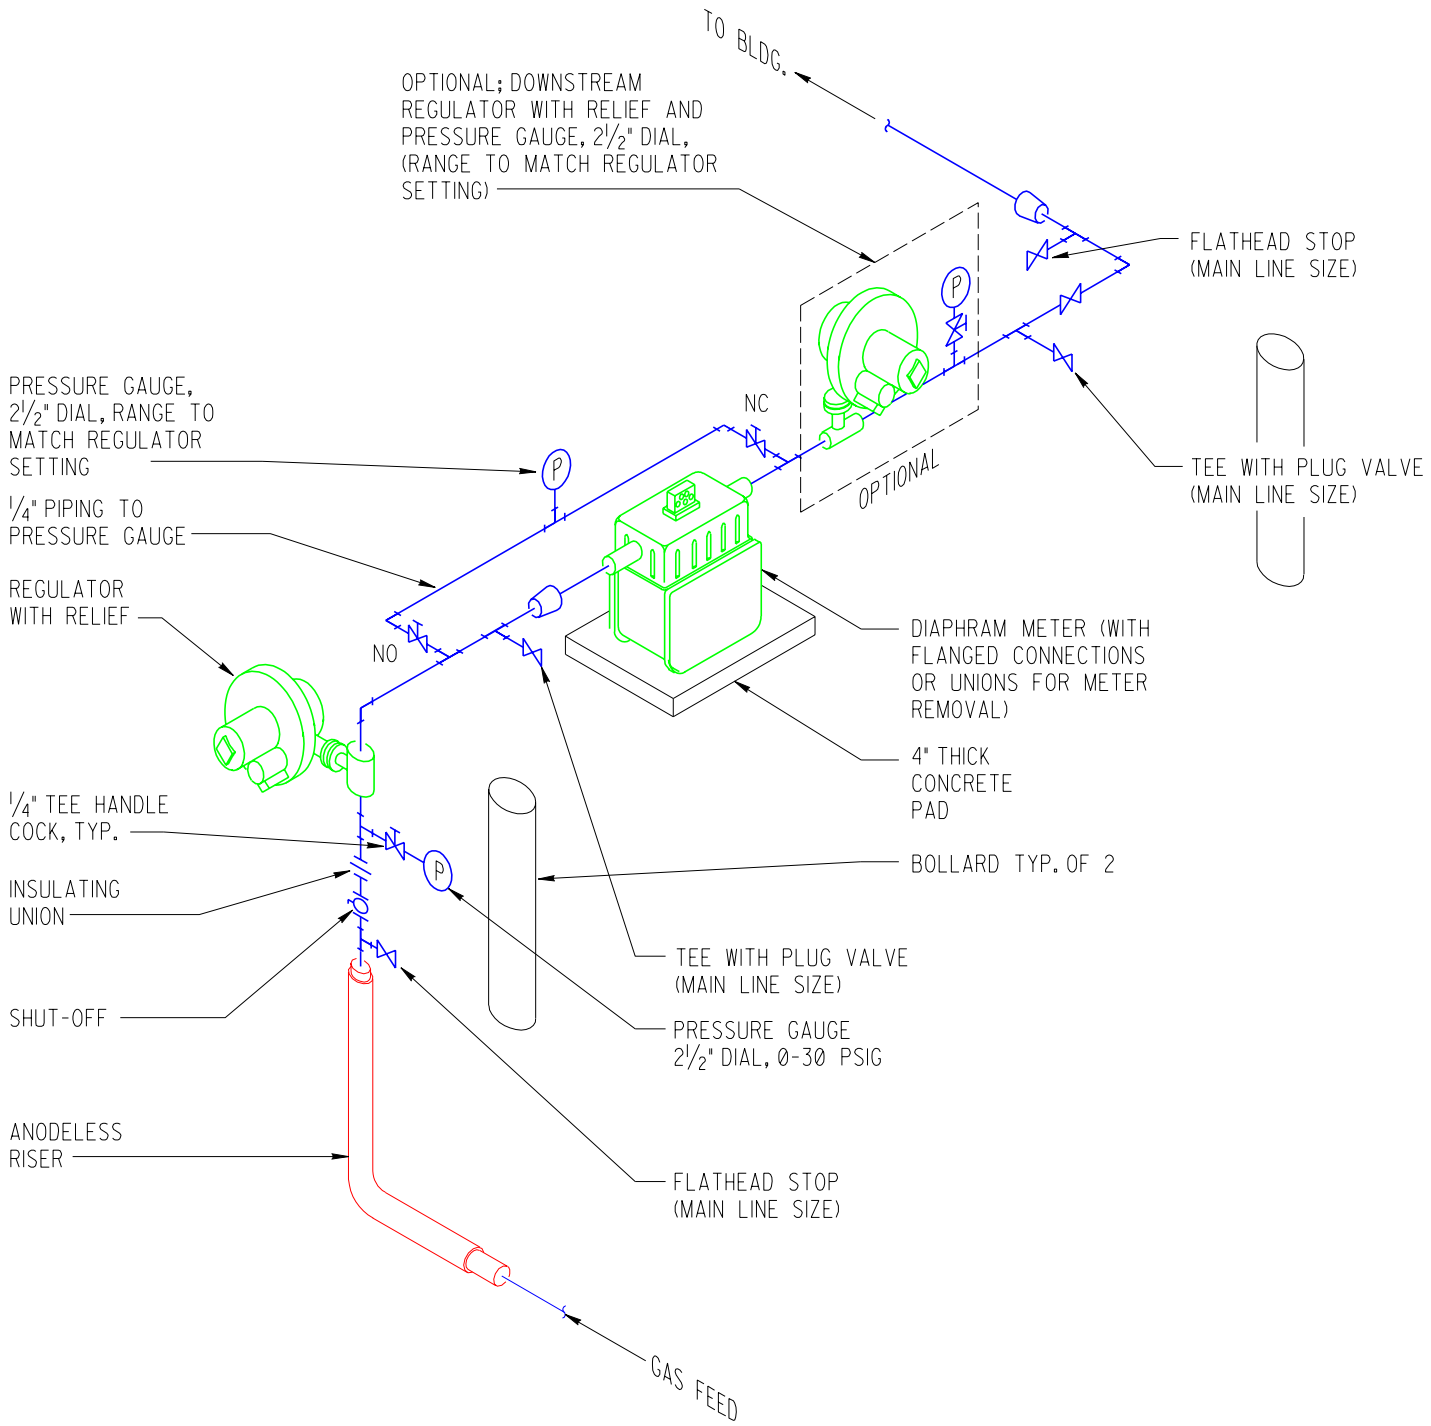

"Property of Sandia National Laboratories Facilities Management and Operation Center (FMOC). No duplication or alteration allowed without the expressed permission and authorization of FMOC."