PREPARED BY: DLC	SANDIA NATIONAL LABORATORIES FACILITIES ENGINEERING	DETAIL NO.: AE5037
CHECKED BY: STK		SCALE: NTS
DATE: 01-03-05 / REV:	PARAPET DETAIL	ARCHITECTURAL STDROF.DGN

NOTE: SNL RECOMMENDED ROOF DETAIL, HOWEVER UTILIZE ROOFING MANUFACTURERS RECOMMENDED DETAILS WHEN POSSIBLE.

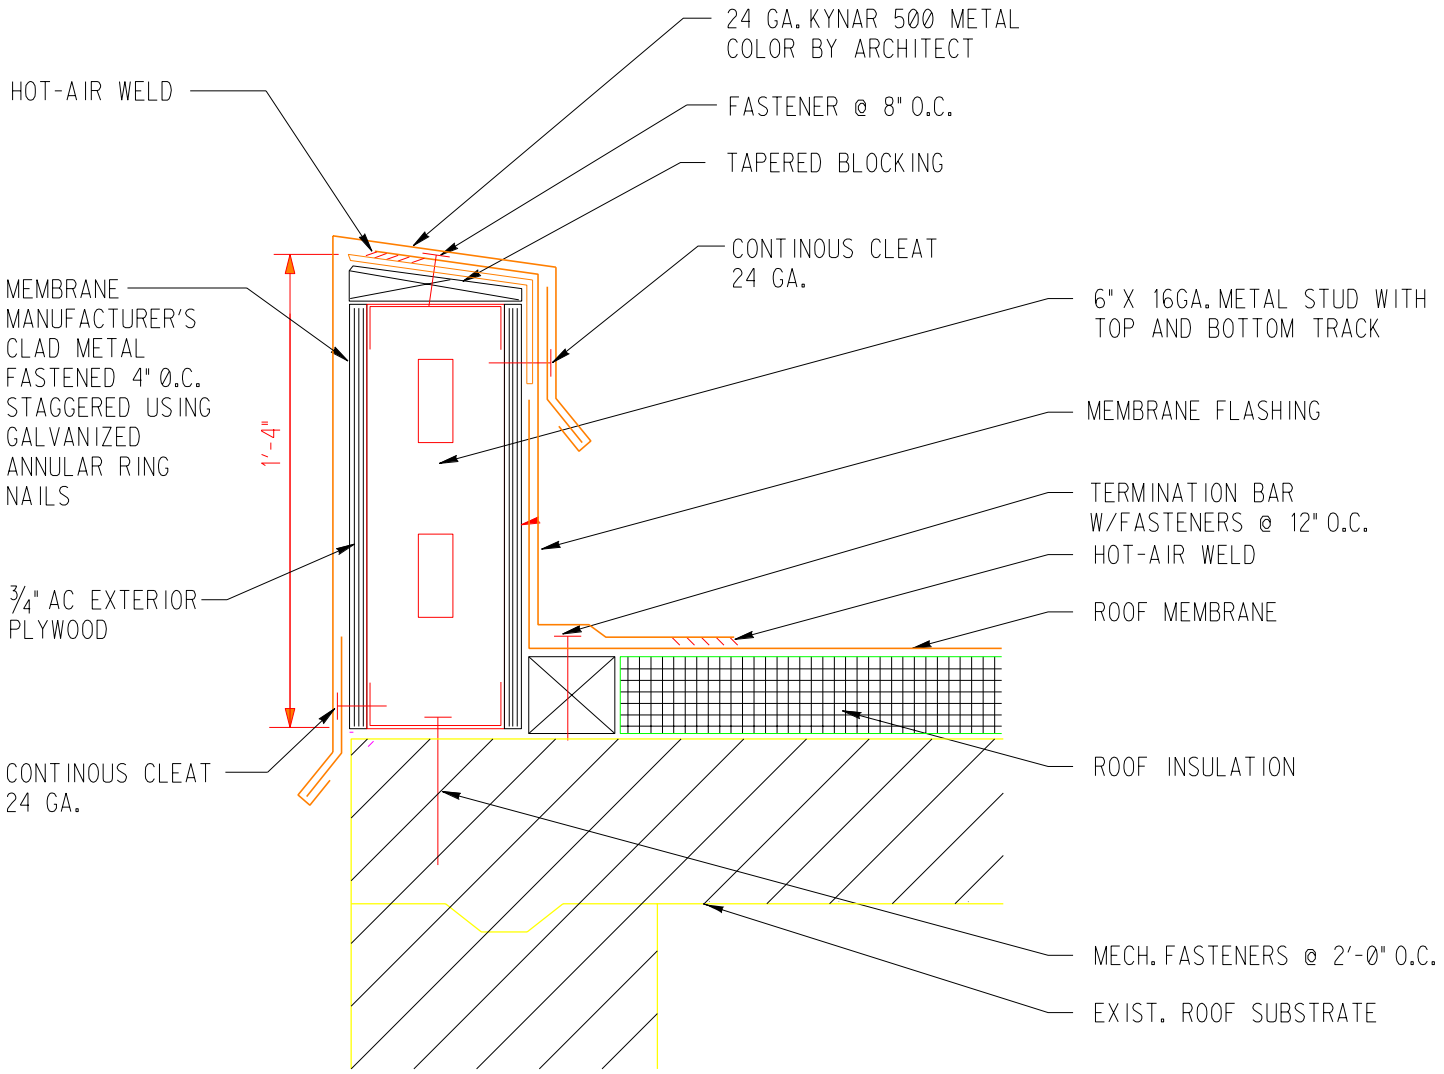

"Property of Sandia National Laboratories Facilities Management and Operation Center (FMOC). No duplication or alteration allowed without the expressed permission and authorization of FMOC."