OLD FILE NAME: 094166/A5

PREPARED BY: LMD	SANDIA NATIONAL LABORATORIES FACILITIES ENGINEERING	DETAIL NO.: AE3022
CHECKED BY: WJC		SCALE: 1½" = 1'-0"
DATE: 6-15-01 / REV:	WALL TRANSITION FLASHING	ARCHITECTURAL STDROF.DGN

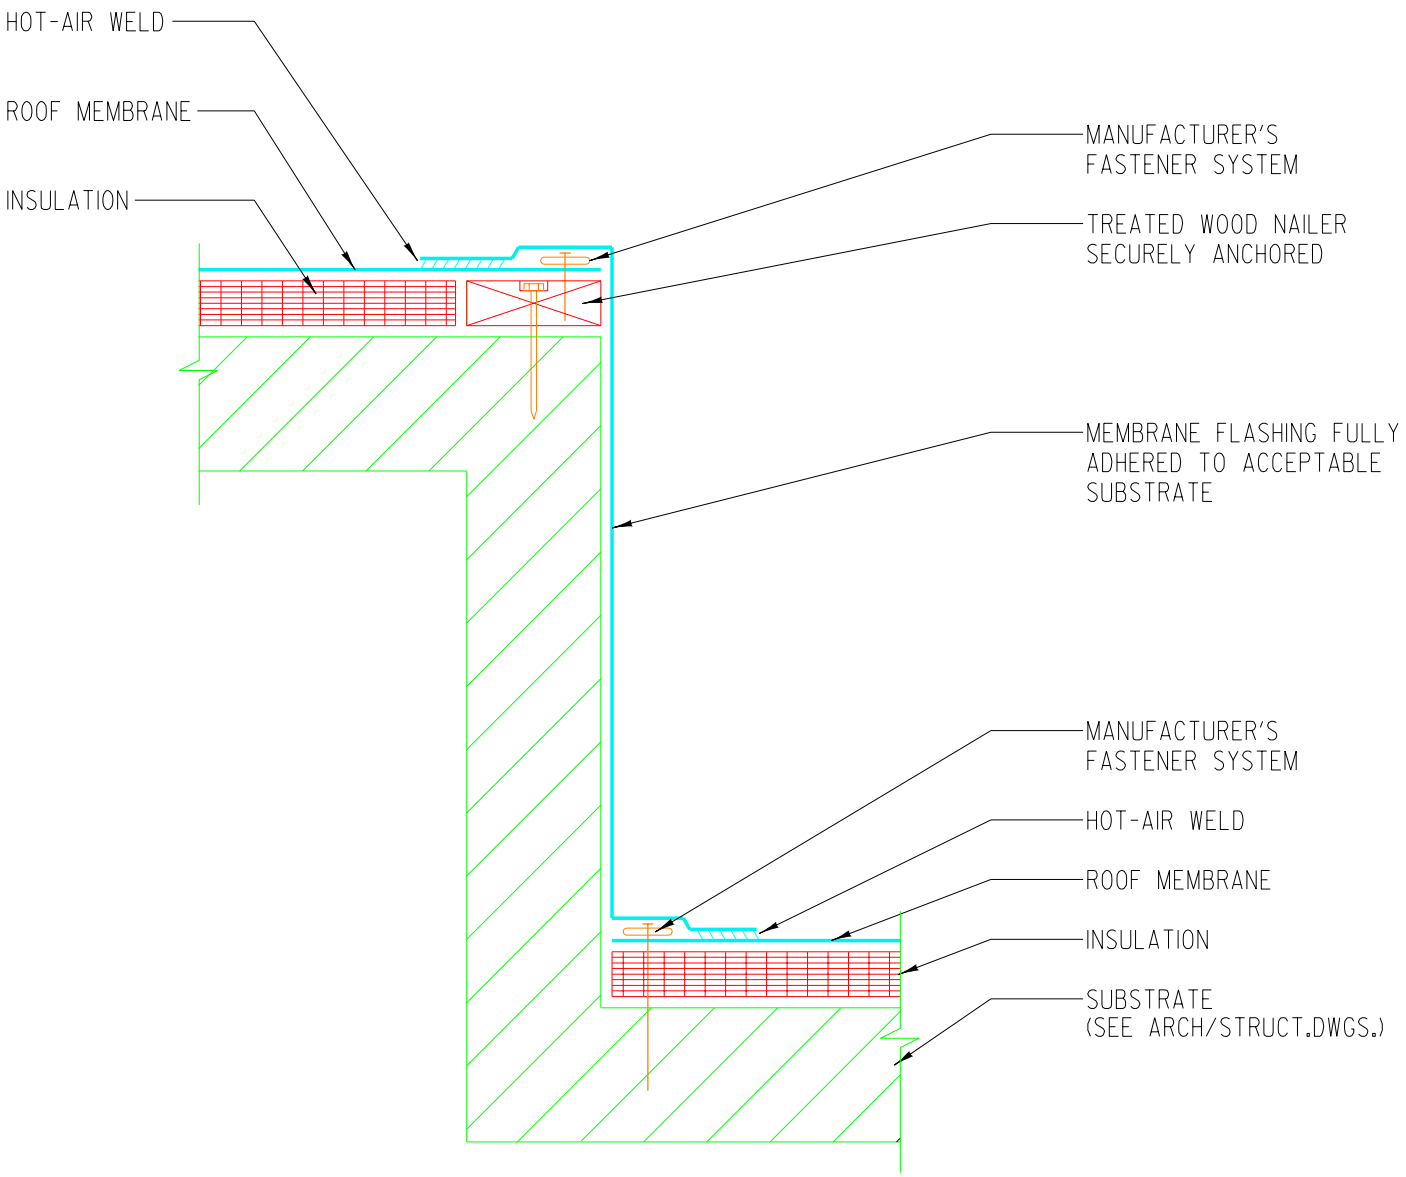

NOTE:

1. NAILERS SHALL BE SECURELY ANCHORED TO THE DECK TO RESIST A FORCE OF 300 POUNDS PER LINEAL FOOT IN ANY DIRECTION.

"Property of Sandia National Laboratories Facilities Management and Operation Center (FMOC). No duplication or alteration allowed without the expressed permission and authorization of FMOC."