OLD FILE NAME: 094168/A1

PREPARED BY: MAJ	SANDIA NATIONAL LABORATORIES FACILITIES ENGINEERING	DETAIL NO.: AE3023
CHECKED BY: WJC		SCALE: 1½"=1'-0"
DATE: 6-15-01 / REV:	SCUPPER THROUGH PARAPET	ARCHITECTURAL STDROF.DGN

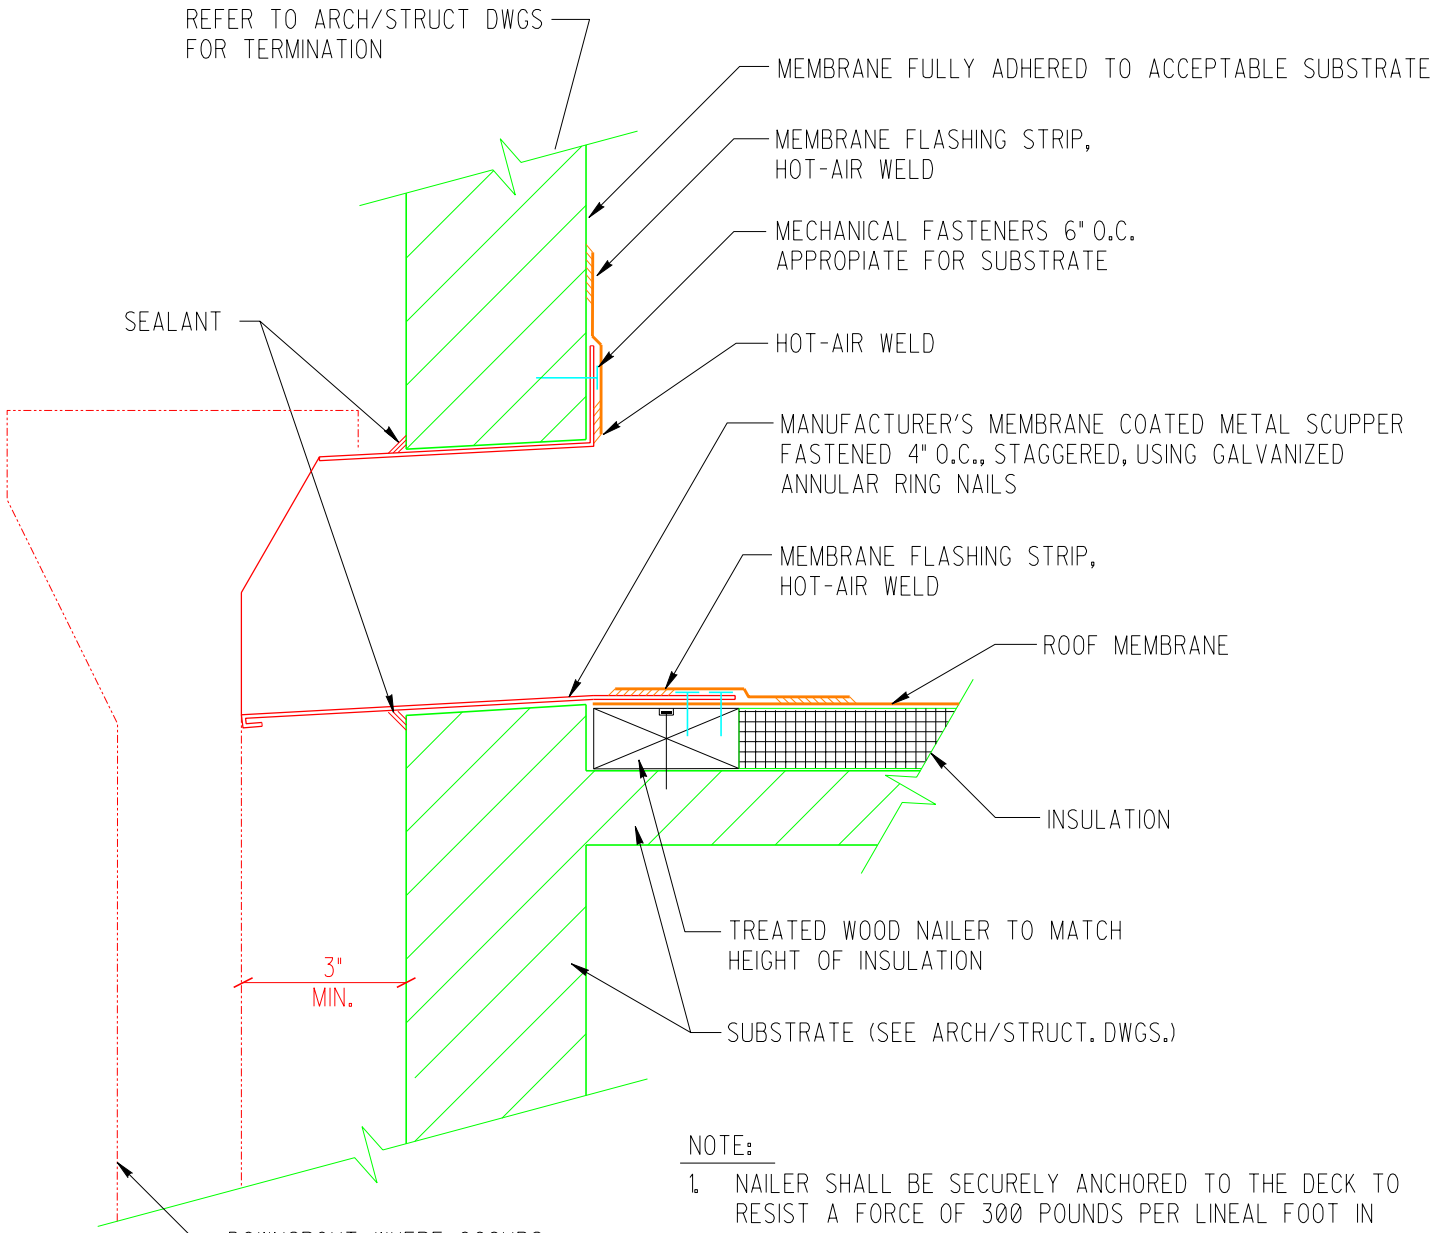

NOTE:

1. NAILER SHALL BE SECURELY ANCHORED TO THE DECK TO RESIST A FORCE OF 300 POUNDS PER LINEAL FOOT IN ANY DIRECTION.
2. PROVIDE PRE-CAST CONCRETE SPLASH BLOCK BELOW ALL SCUPPERS (TYP.).

"Property of Sandia National Laboratories Facilities Management and Operation Center (FMOC). No duplication or alteration allowed without the expressed permission and authorization of FMOC."