OLD FILE NAME: 094169/A4

PREPARED BY: LMD	SANDIA NATIONAL LABORATORIES FACILITIES ENGINEERING	DETAIL NO.: AE3026
CHECKED BY: WJC		SCALE: 1½" = 1'-0"
DATE: 6-15-01 / REV:	EXPOSED SLEEPER AND EQUIPMENT SUPPORT	ARCHITECTURAL STDROF.DGN

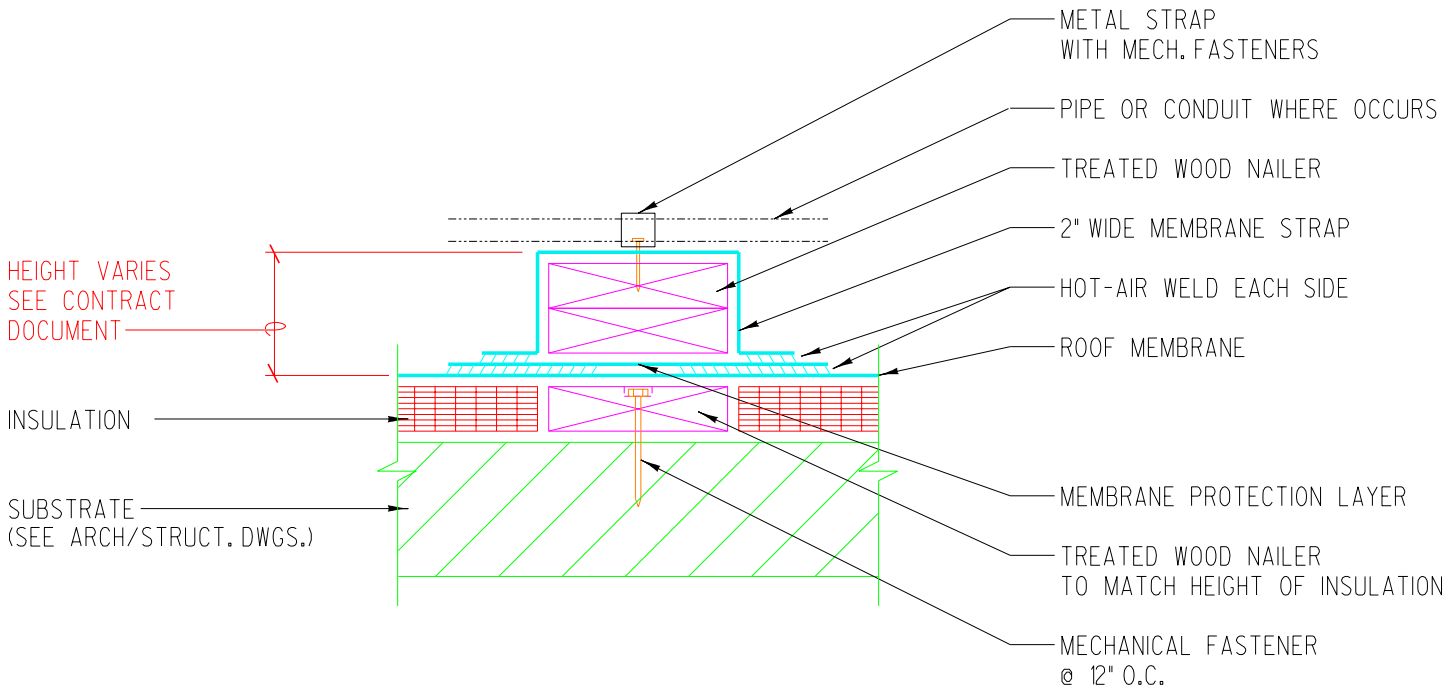

NOTES:

1. WEIGHT OF UNIT TO BE EVENLY DISTRIBUTED OVER CROSS-SECTIONAL AREA OF EXPOSED WOOD NAILER.

2. IF WEIGHT OF UNIT EXCEEDS MAXIMUM ALLOWED BY INSULATION MANUFACTURER, INSTALL TREATED WOOD NAILER BELOW THE MEMBRANE.

3. NAILERS SHALL BE SECURELY ANCHORED TO THE DECK TO RESIST A FORCE OF 300 POUNDS PER LINEAL FOOT IN ANY DIRECTION.

"Property of Sandia National Laboratories Facilities Management and Operation Center (FMOC).
No duplication or alteration allowed without the expressed permission and authorization of FMOC."