OLD FILE NAME: 094169/A8

PREPARED BY: LMD	SANDIA NATIONAL LABORATORIES FACILITIES ENGINEERING	DETAIL NO.: AE3028
CHECKED BY: WJC		SCALE: 1½" = 1'-0"
DATE: 6-15-01 / REV:	TIE-IN TO EXISTING SINGLE PLY	ARCHITECTURAL STDROF.DGN

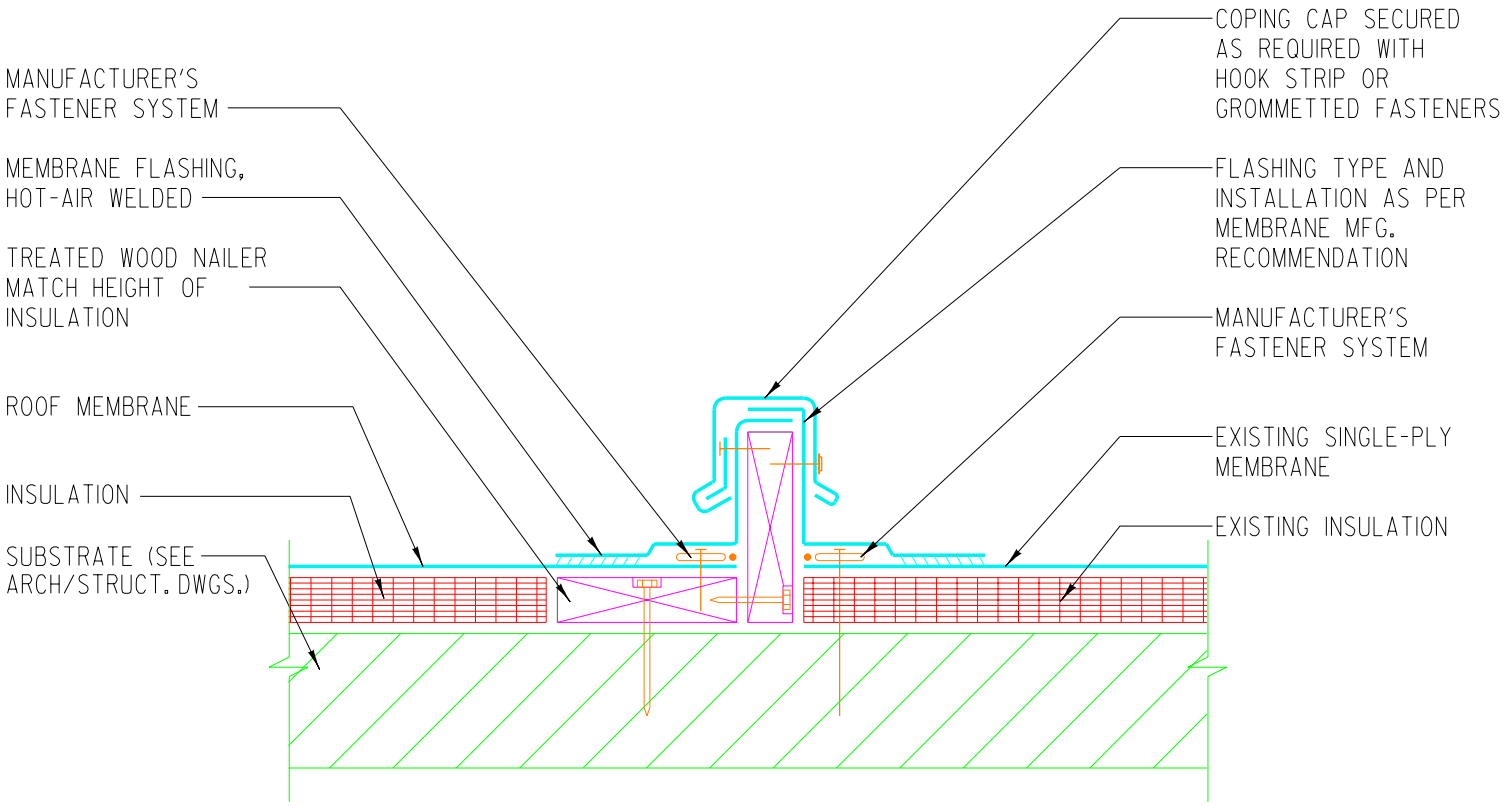

NOTES:

1. NAILERS SHALL BE SECURELY ANCHORED TO THE DECK TO RESIST A FORCE OF 300 POUNDS PER LINEAL FOOT IN ANY DIRECTION.
2. FOLLOW EXISTING SINGLE-PLY MFG. RECOMMENDATIONS FOR TIE-IN AND CLEANING MEMBRANE.
3. CLEAN EXISTING SINGLE-PLY MEMBRANE PRIOR TO HOT-AIR WELDING.

"Property of Sandia National Laboratories Facilities Management and Operation Center (FMOC).
No duplication or alteration allowed without the expressed permission and authorization of FMOC."