OLD FILE NAME: 094169/A11

PREPARED BY: LMD	SANDIA NATIONAL LABORATORIES FACILITIES ENGINEERING	DETAIL NO.: AE5018
CHECKED BY: WJC		SCALE: 1½" = 1'-0"
DATE: 6-15-01 / REV:	PITCH POCKET	ARCHITECTURAL STDROF.DGN

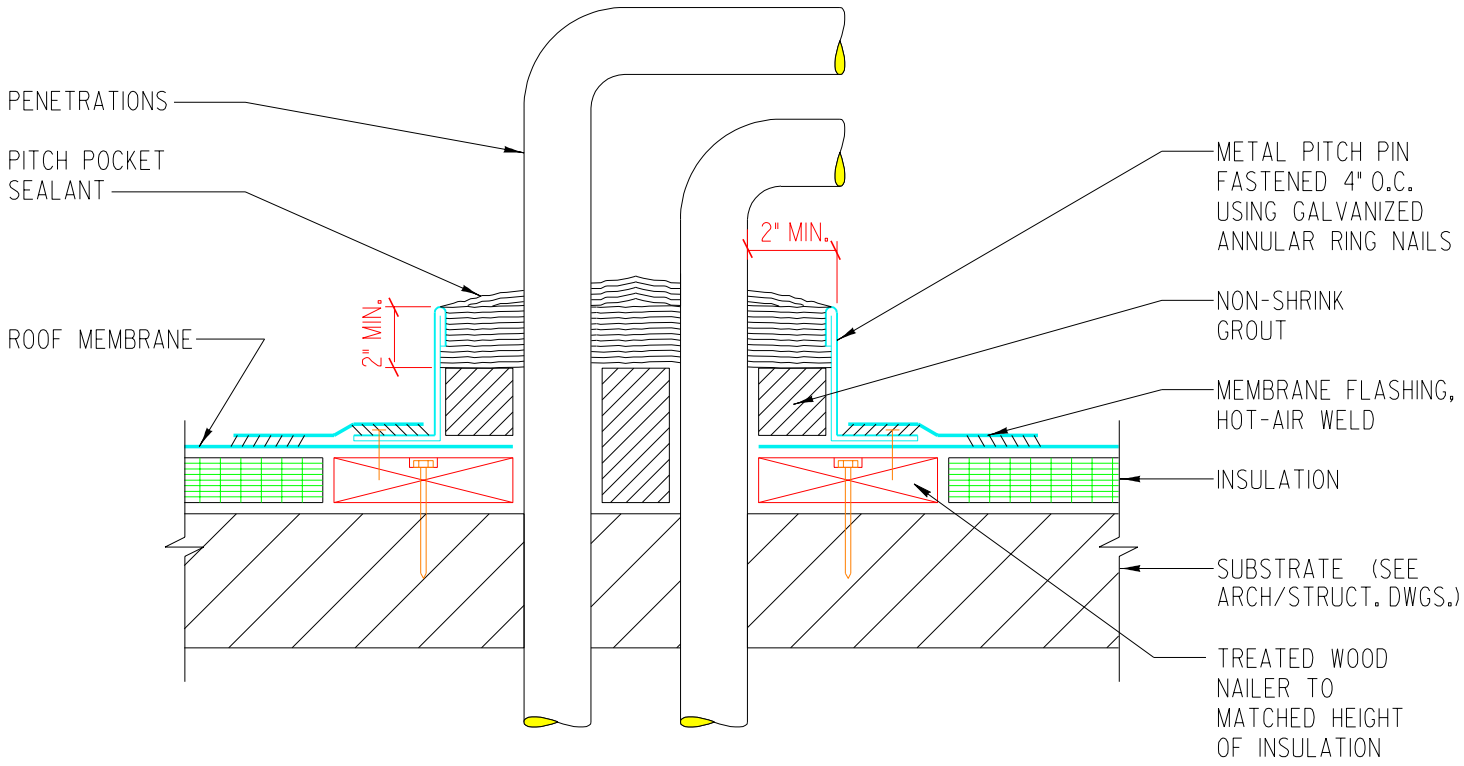

NOTE:

1. PITCH POCKETS ARE TO BE ELIMINATED BY USE OF MEMBRANE FLASHING WHERE POSSIBLE.

2. NAILERS SHALL BE SECURELY ANCHORED TO THE DECK TO RESIST A FORCE OF 300 POUNDS PER LINEAL FOOT IN ANY DIRECTION.

"Property of Sandia National Laboratories Facilities Management and Operation Center (FMOC). No duplication or alteration allowed without the expressed permission and authorization of FMOC."