PREPARED BY: E.L. GORE	SANDIA NATIONAL LABORATORIES FACILITIES ENGINEERING	DRAWING NUMBER: WG5006STD
CHECKED BY: D. CAMPBELL		SCALE: NONE
DATE: 1/15/03 REV:	WARNING TAPE AND TRACER WIRE DETAIL	CIVIL WORKS STANDARD

DRAWING SYMBOL T

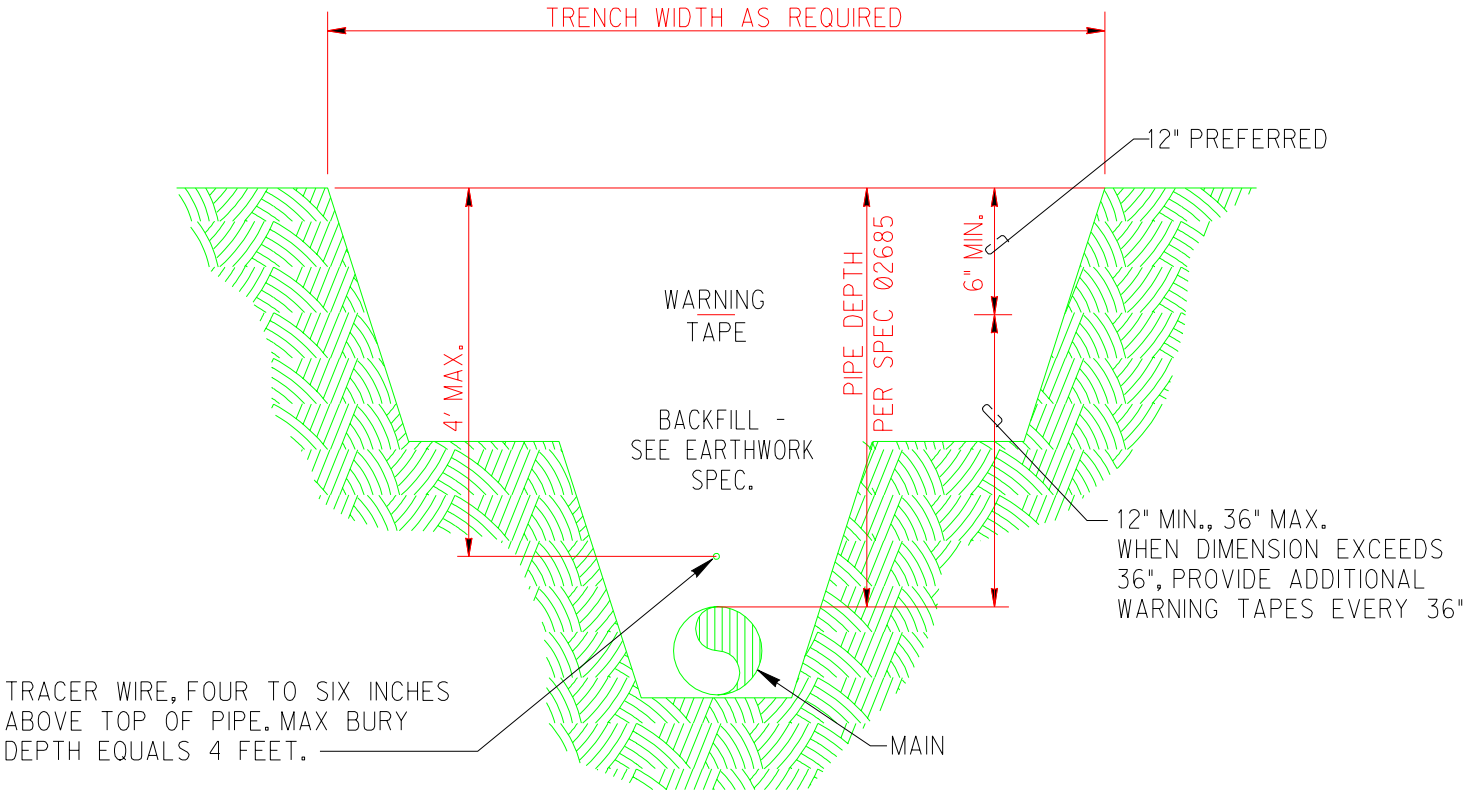

SECTION

"Property of Sandia National Laboratories Facilities Management and Operation Center (FMOC). No duplication or alteration allowed without the expressed permission and authorization of FMOC."