OLD FILE NAME: 084820/E06

PREPARED BY:	SANDIA NATIONAL LABORATORIES FACILITIES ENGINEERING	DETAIL NO.: WP5021
CHECKED BY:		SCALE: NONE
DATE: 6-15-01 / REV:	EXAMPLE FEEDER LABELING	CIVIL WORKS POWER STANDARD

APPENDIX B
FIGURE 1

EXAMPLE OF LABELING
LABEL ROUTE AND FEEDER NUMBER

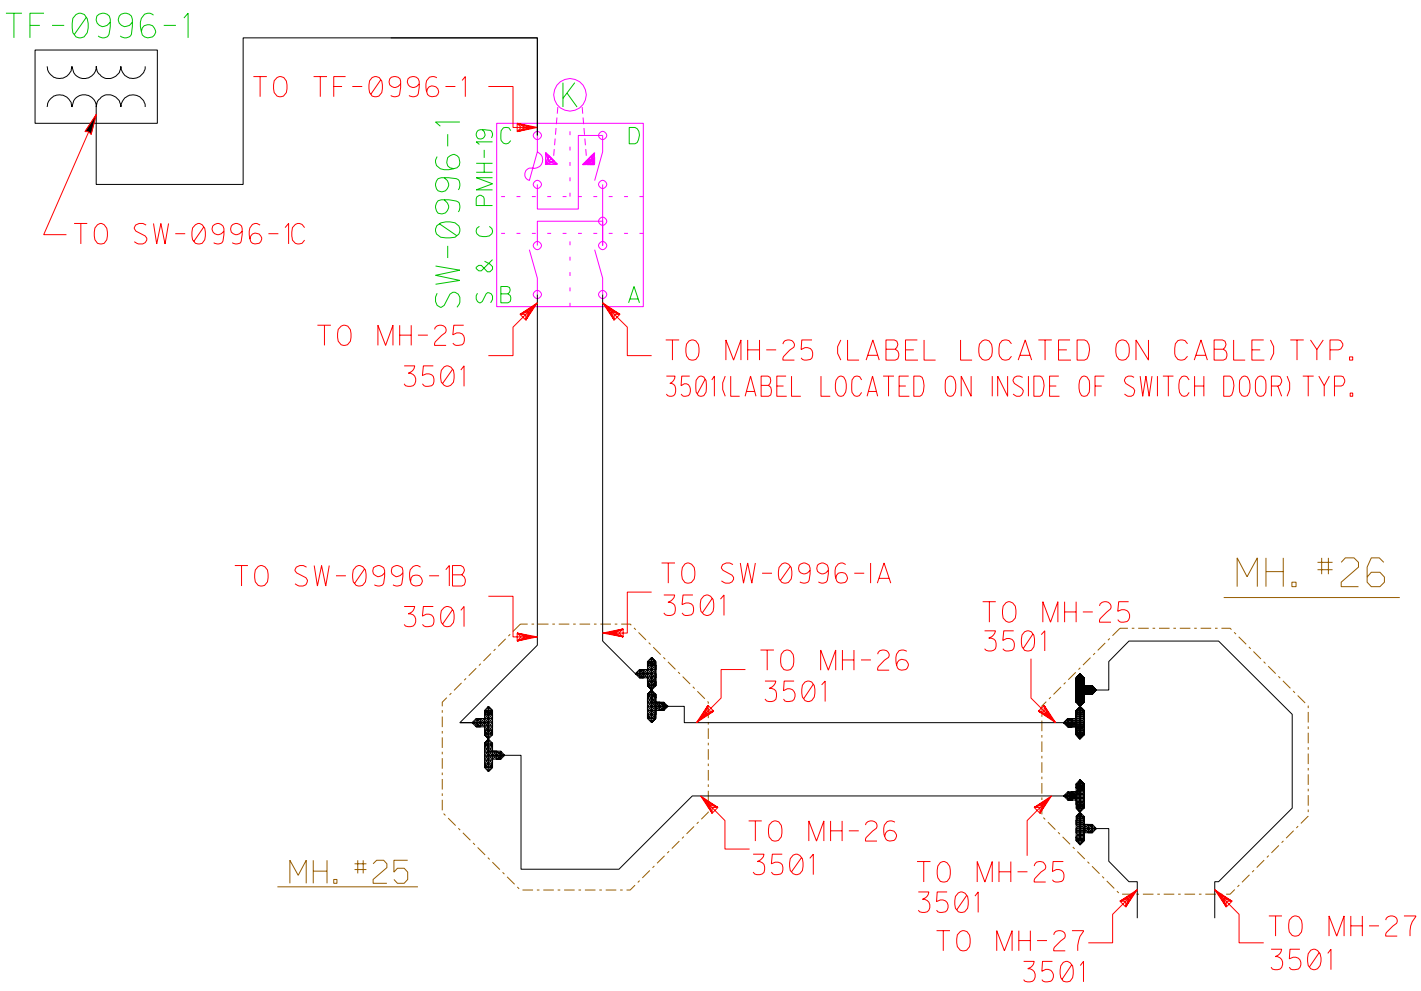

"Property of Sandia National Laboratories Facilities Management and Operation Center (FMOC).
No duplication or alteration allowed without the expressed permission and authorization of FMOC."