PREPARED BY:	SANDIA NATIONAL LABORATORIES FACILITIES ENGINEERING	DETAIL NO.: WU5006STD
CHECKED BY:		SCALE: NONE
DATE: 6-15-01 / REV:	UTILITY MARKER FOR BURIED PIPE AND CABLE	CIVIL WORKS STANDARD

UTILITY BURIED PIPE & CABLE MARKERS BRADYSTAKE WARNING STAKES WITH B-120 FIBERSHIELD FIBERGLASS SIGN PROVIDE DOUBLE-SIDED, WITH POINTS AND WITH ANCHORS IN THE COLORS NOTED BELOW.

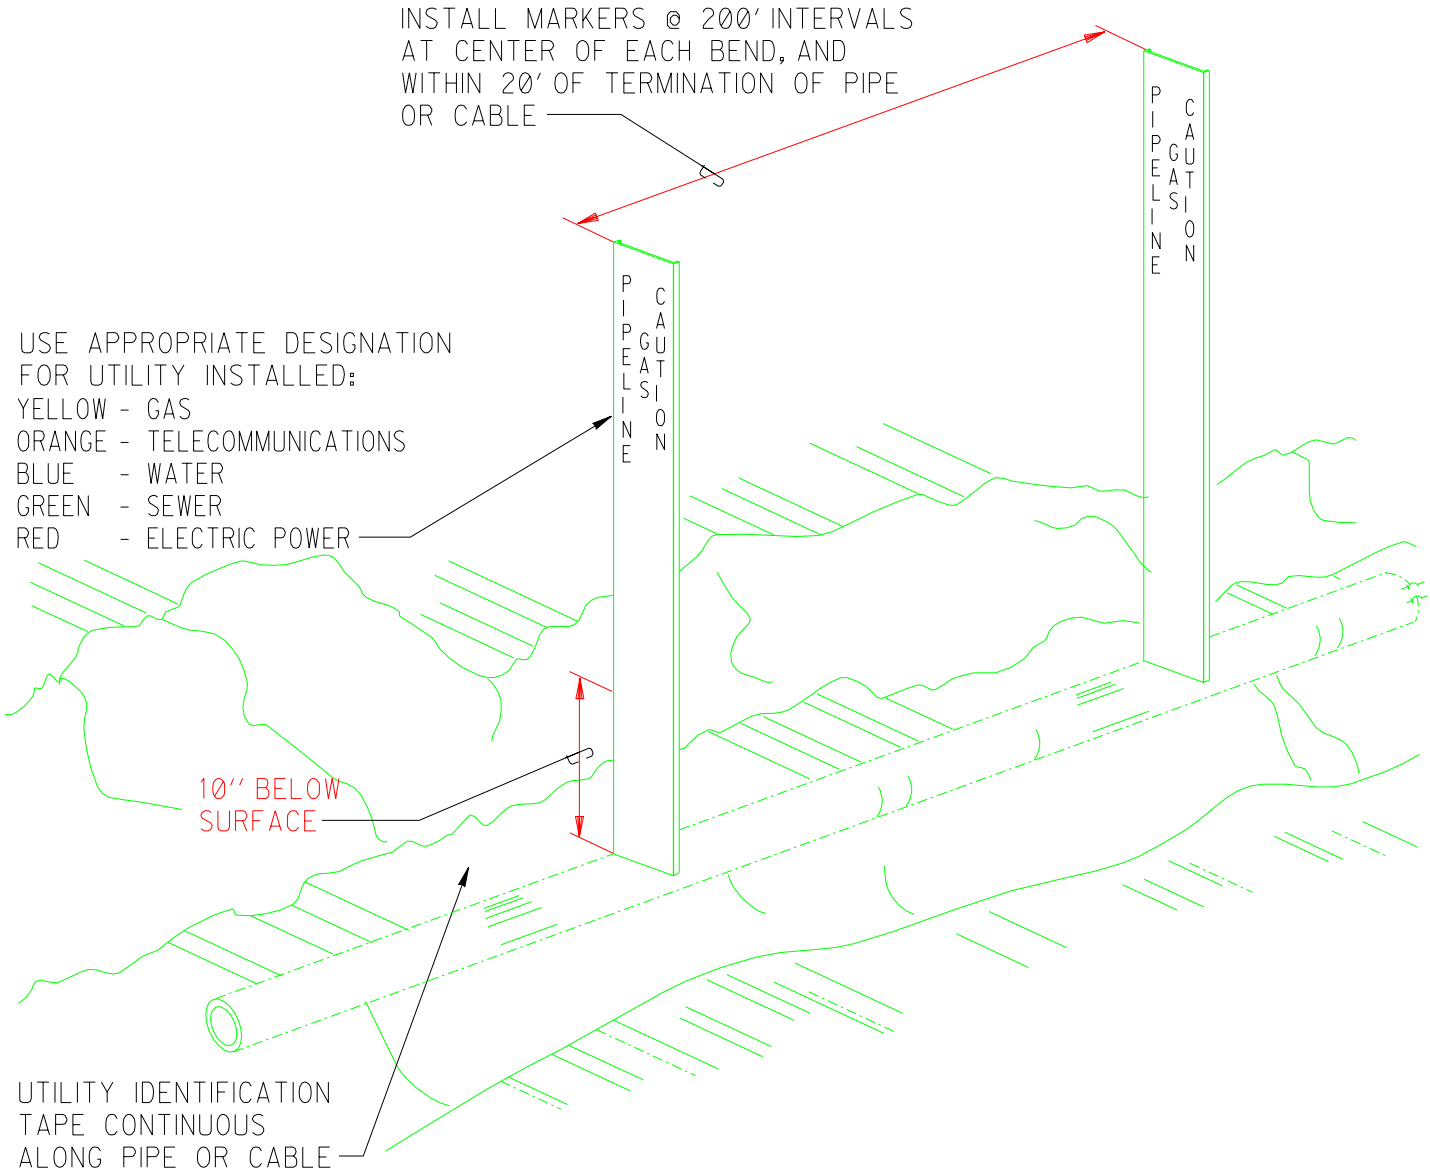

"Property of Sandia National Laboratories Facilities Management and Operation Center (FMOC). No duplication or alteration allowed without the expressed permission and authorization of FMOC."